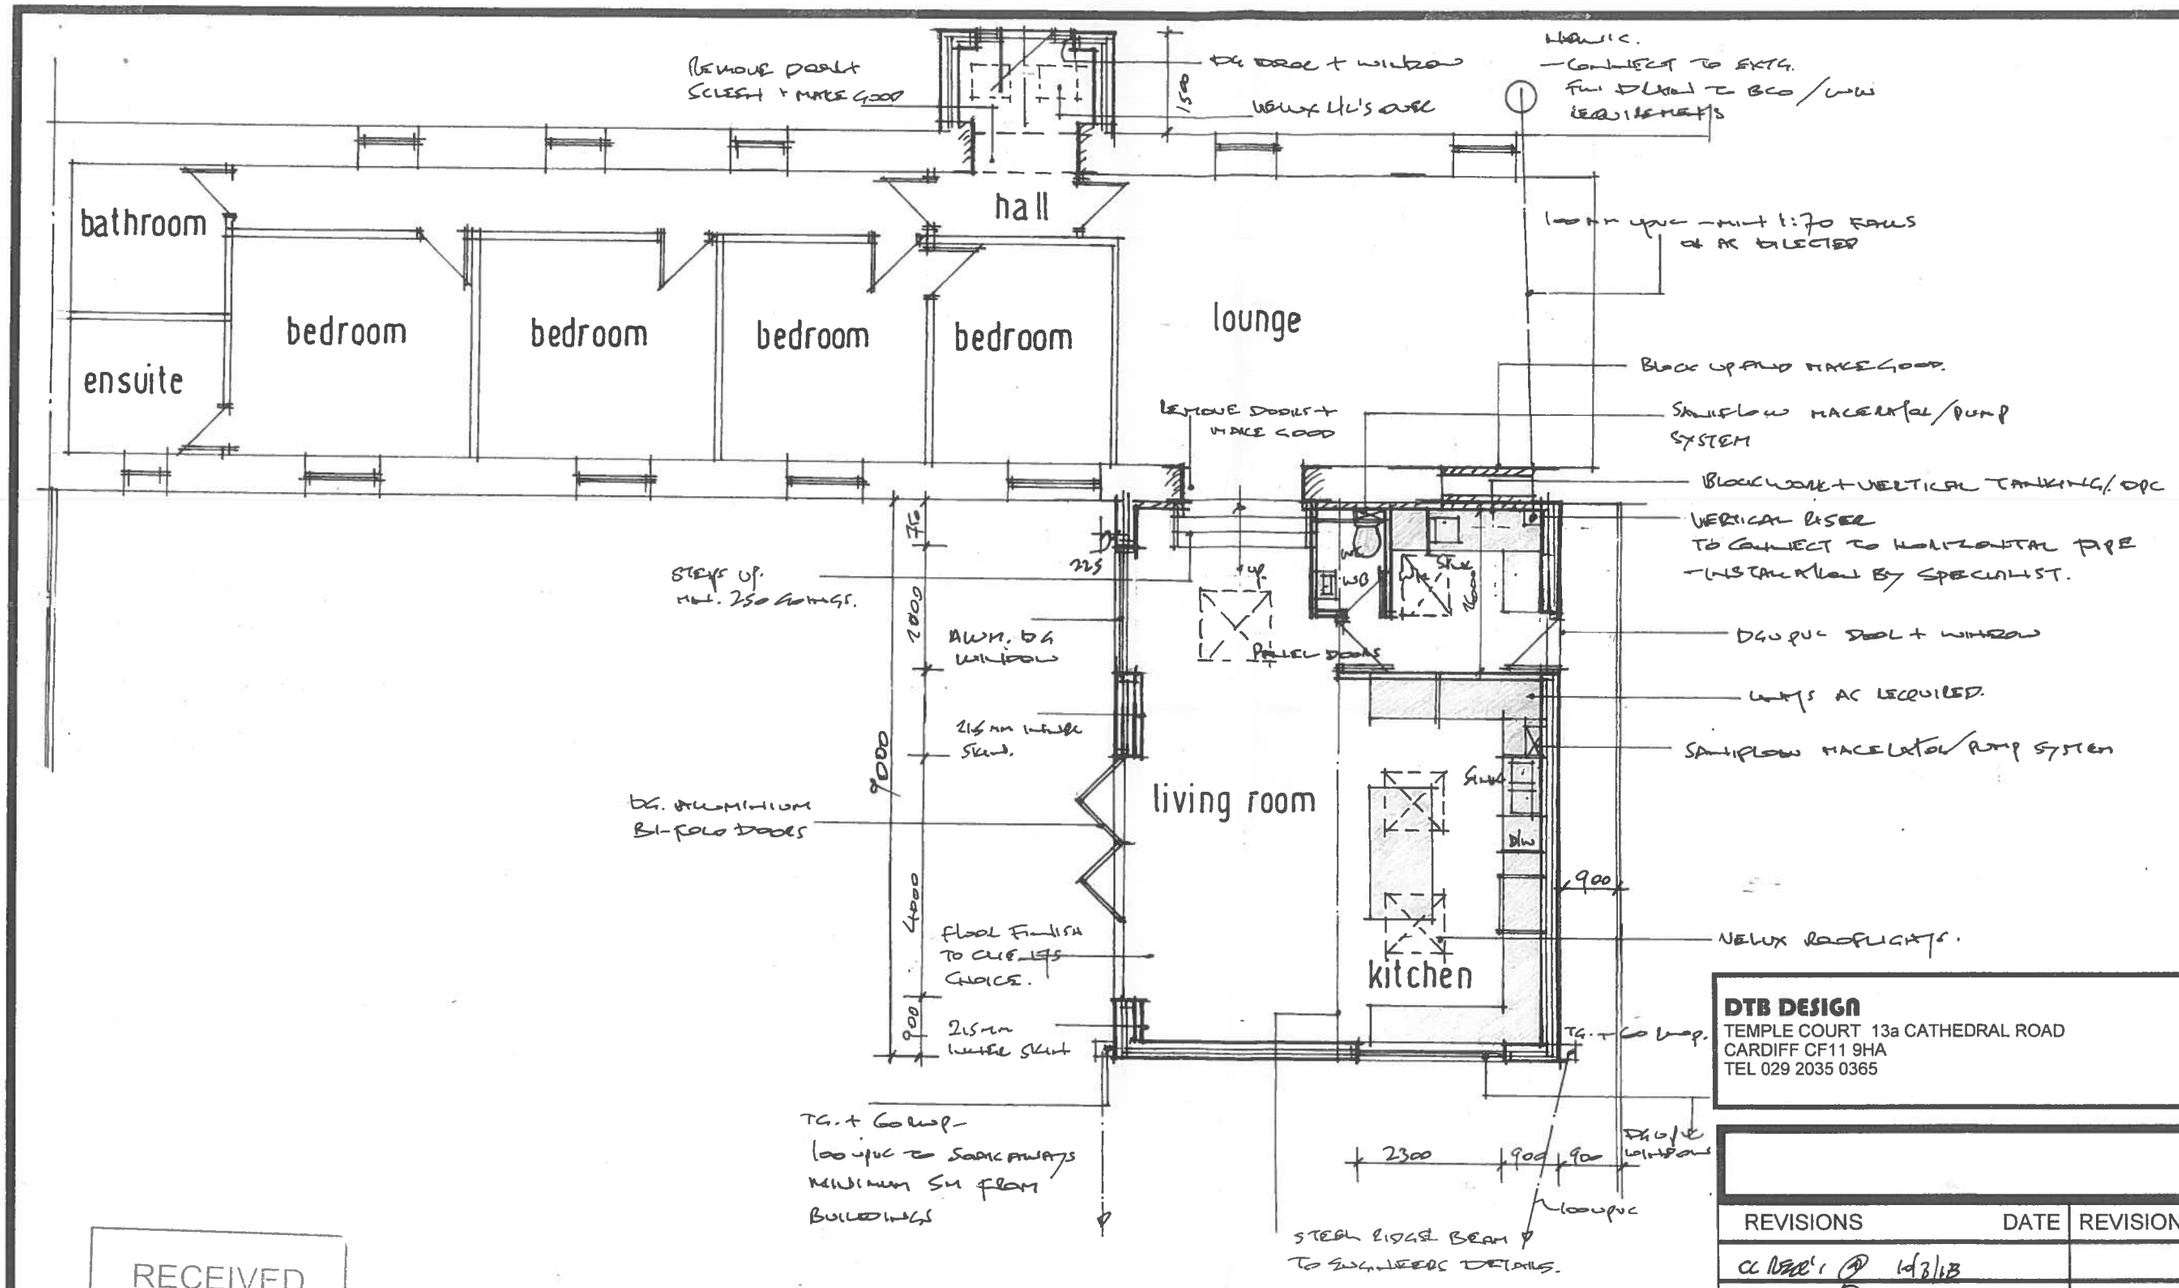

DTB DESIGN
TEMPLE COURT 13a CATHEDRAL ROAD
CARDIFF CF11 9HA
TEL 029 2035 0365

REVISIONS	DATE	REVISIONS	DATE
CC NOTES (A)	16/3/18		
" " (B)	12/11/18		

DEVELOPMENT AT
ISHTON BARN
LON CWRT YNYSTON
CARDIFF

DATE MAR 2018 PLAN NO. BCY8/3 /a/b

RECEIVED
14 MAR 2018
Regeneration and Planning

GROUND FLOOR PROPOSED 1:100 at A3