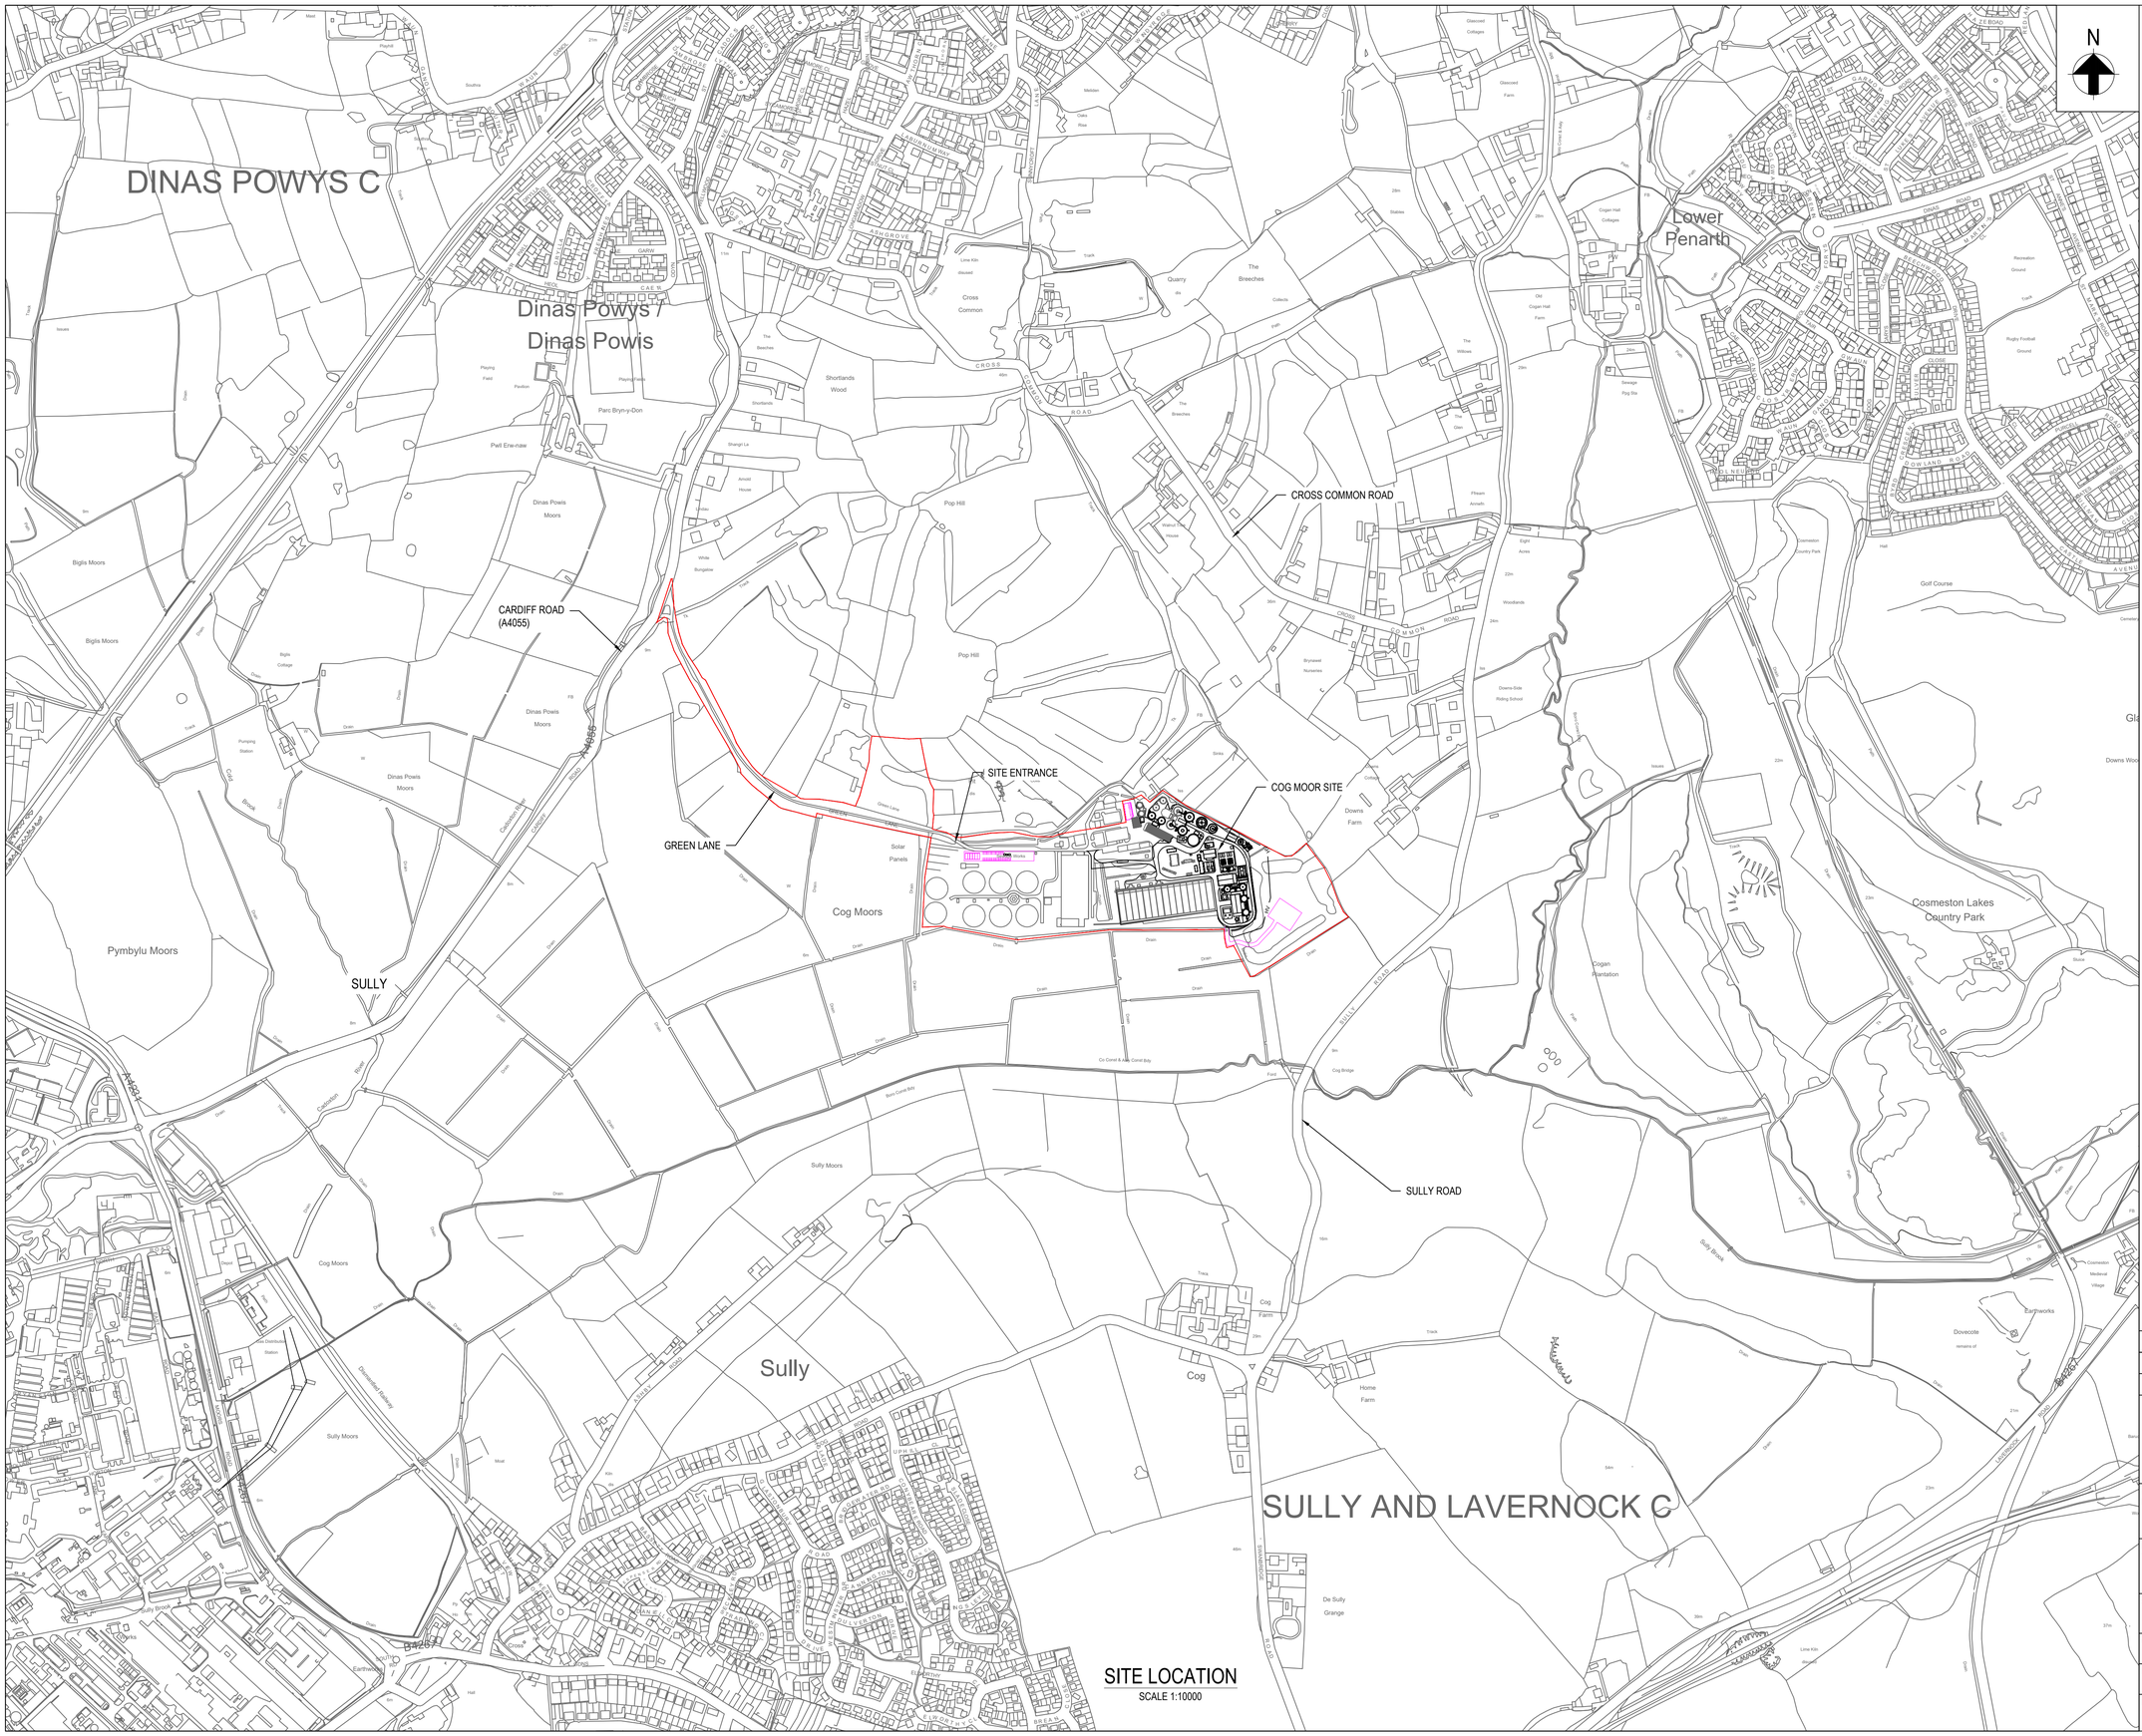

SITE LOCATION

SCALE 1:10000

A1

NOTES:

1. ALL DIMENSIONS ARE IN MILLIMETERS UNLESS OTHERWISE STATED.
2. DO NOT SCALE FROM THIS DRAWING.

LEGEND:

- PLANNING APPLICATION BOUNDARY
- EXISTING
- PROPOSED
- TEMPORARY CONTRACTORS COMPOUND

Rev.	Date.	Drawn.	Description.	Chkd.	Appd.	Date.
P02	15/03/18	TS	FOR INFORMATION	DM	MN	15/03/18
P01	23/10/17	TS	FOR INFORMATION	YF	MN	23/10/17

Capital Delivery Alliance
Cynghrair Cyflawni Cyfalaf

Ty Awen, Spooner Close, Coed Kernew, Newport, NP108FZ

Project Name.
COG MOORS WwTW AAD

Drawing Title.
PLANNING APPLICATION
SITE LOCATION

Suitability.	Suitability Code.
ISSUED FOR INFORMATION	S2

Originator.	Designer.	Date.
TS	RN	15.03.2017
Internal Project Number.	Scale.	Rev.
UA007902	1:10000	P02

Drawing Number.
1279-W-201-HYD-XX-XX-DR-XX-06100

THIS MAP IS BASED UPON THE ORDNANCE SURVEY MATERIAL WITH THE PERMISSION OF ORDNANCE SURVEY ON BEHALF OF THE CONTROLLER OF HER MAJESTY'S STATIONERY OFFICE. © CROWN COPYRIGHT 2015. LICENSE NUMBER

THIS DESIGN AND DRAWING IS CONFIDENTIAL AND ALL RIGHTS THEREIN INCLUDING COPYRIGHT AND DESIGN RIGHT ARE THE PROPERTY OF DWR CYMRU CYFYNGEDIG AND SHOULD NOT BE DISCLOSED TO A THIRD PARTY OR REPRODUCED WITHOUT PRIOR CONSENT OF DWR CYMRU CYFYNGEDIG. ©