ORIGINAL SHEET SIZE A1 - DO NOT SCALE

Drawing number
E1627–2116

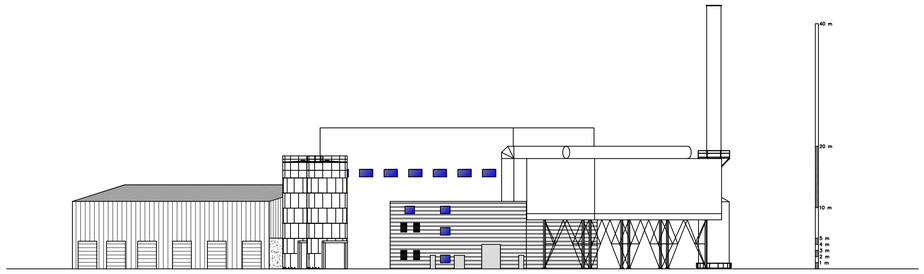

SECTION A-A

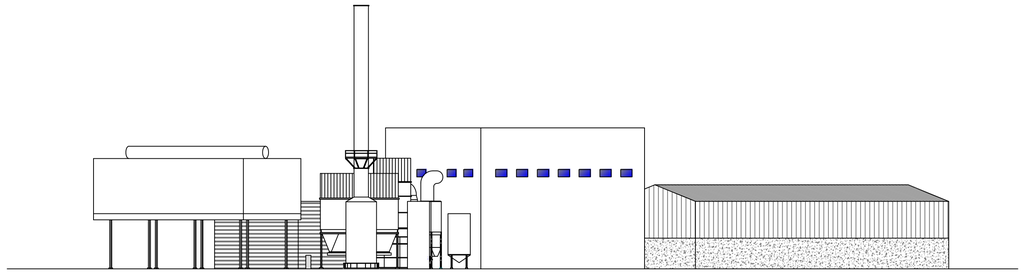

SECTION B-B

THE VALE OF GLAMORGAN COUNCIL
TOWN AND COUNTRY PLANNING ACT 1990
APPROVED
SUBJECT TO COMPLIANCE WITH CONDITIONS (IF ANY)

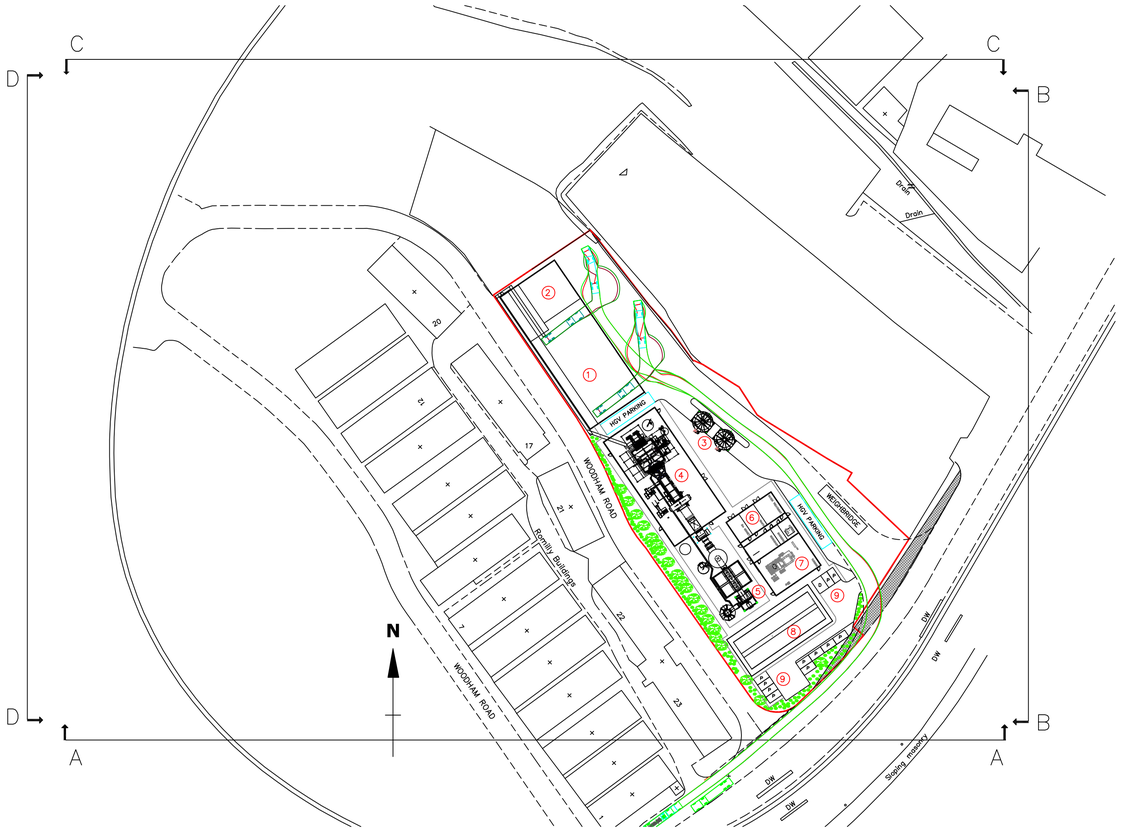

VALE OF GLAMORGAN COUNCIL
AMENDED PLANS
RECEIVED Date.....

2015/00031/OUT
Rec'd 22-07-2015

General notes

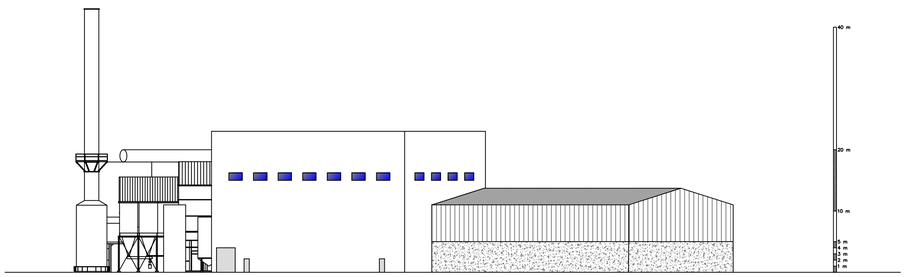

SECTION C-C

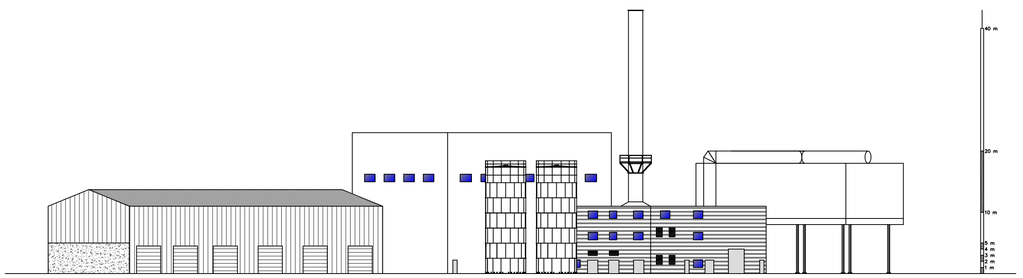

SECTION D-D

1:500 10 0 10 20m

Rev	Revision details	Drn	Chk	App	Date
C					
B	STACK HEIGHT CORRECTED TO 43m	JW	JW	KC	20.07.15
A	REDRAWN ISSUED FOR PLANNING APPLICATION	KDAM	KDAM	KC	20.03.15

THIS DESIGN & DRAWING IS CONFIDENTIAL AND IT AND THE COPYRIGHT THEREIN ARE THE PROPERTY OF IMTECH PROCESS LTD. THIS DRAWING IS SUPPLIED ON THE CONDITION THAT IT MUST NOT BE USED OR EXHIBITED WITHOUT THEIR WRITTEN PERMISSION AND THAT IT SHALL BE USED ONLY AS A REFERENCE TO WORK BY THE ABOVE NAMED COMPANY.

Imtech
Imtech House
5 Newlands Court
Attwood Road
Burntwood
Staffordshire
WS7 3GF
Tel: 01543 496600
Fax: 01543 496601

Customer: SUNRISE RENEWABLES

Project: BARRY ACT

Title: SITE ELEVATIONS
A–A , B–B, C–C ,D–D

Drawn by:	KDAM	20.03.15	Checked:	KC	20.03.15	Scale 1:500
Designed:	KDAM	20.03.15	Approved:	KC	20.03.15	

Drawing number: E1627–2116
Rev. B

DISCUSSION/COMMENT

IPL–A1–(AUG 2008)