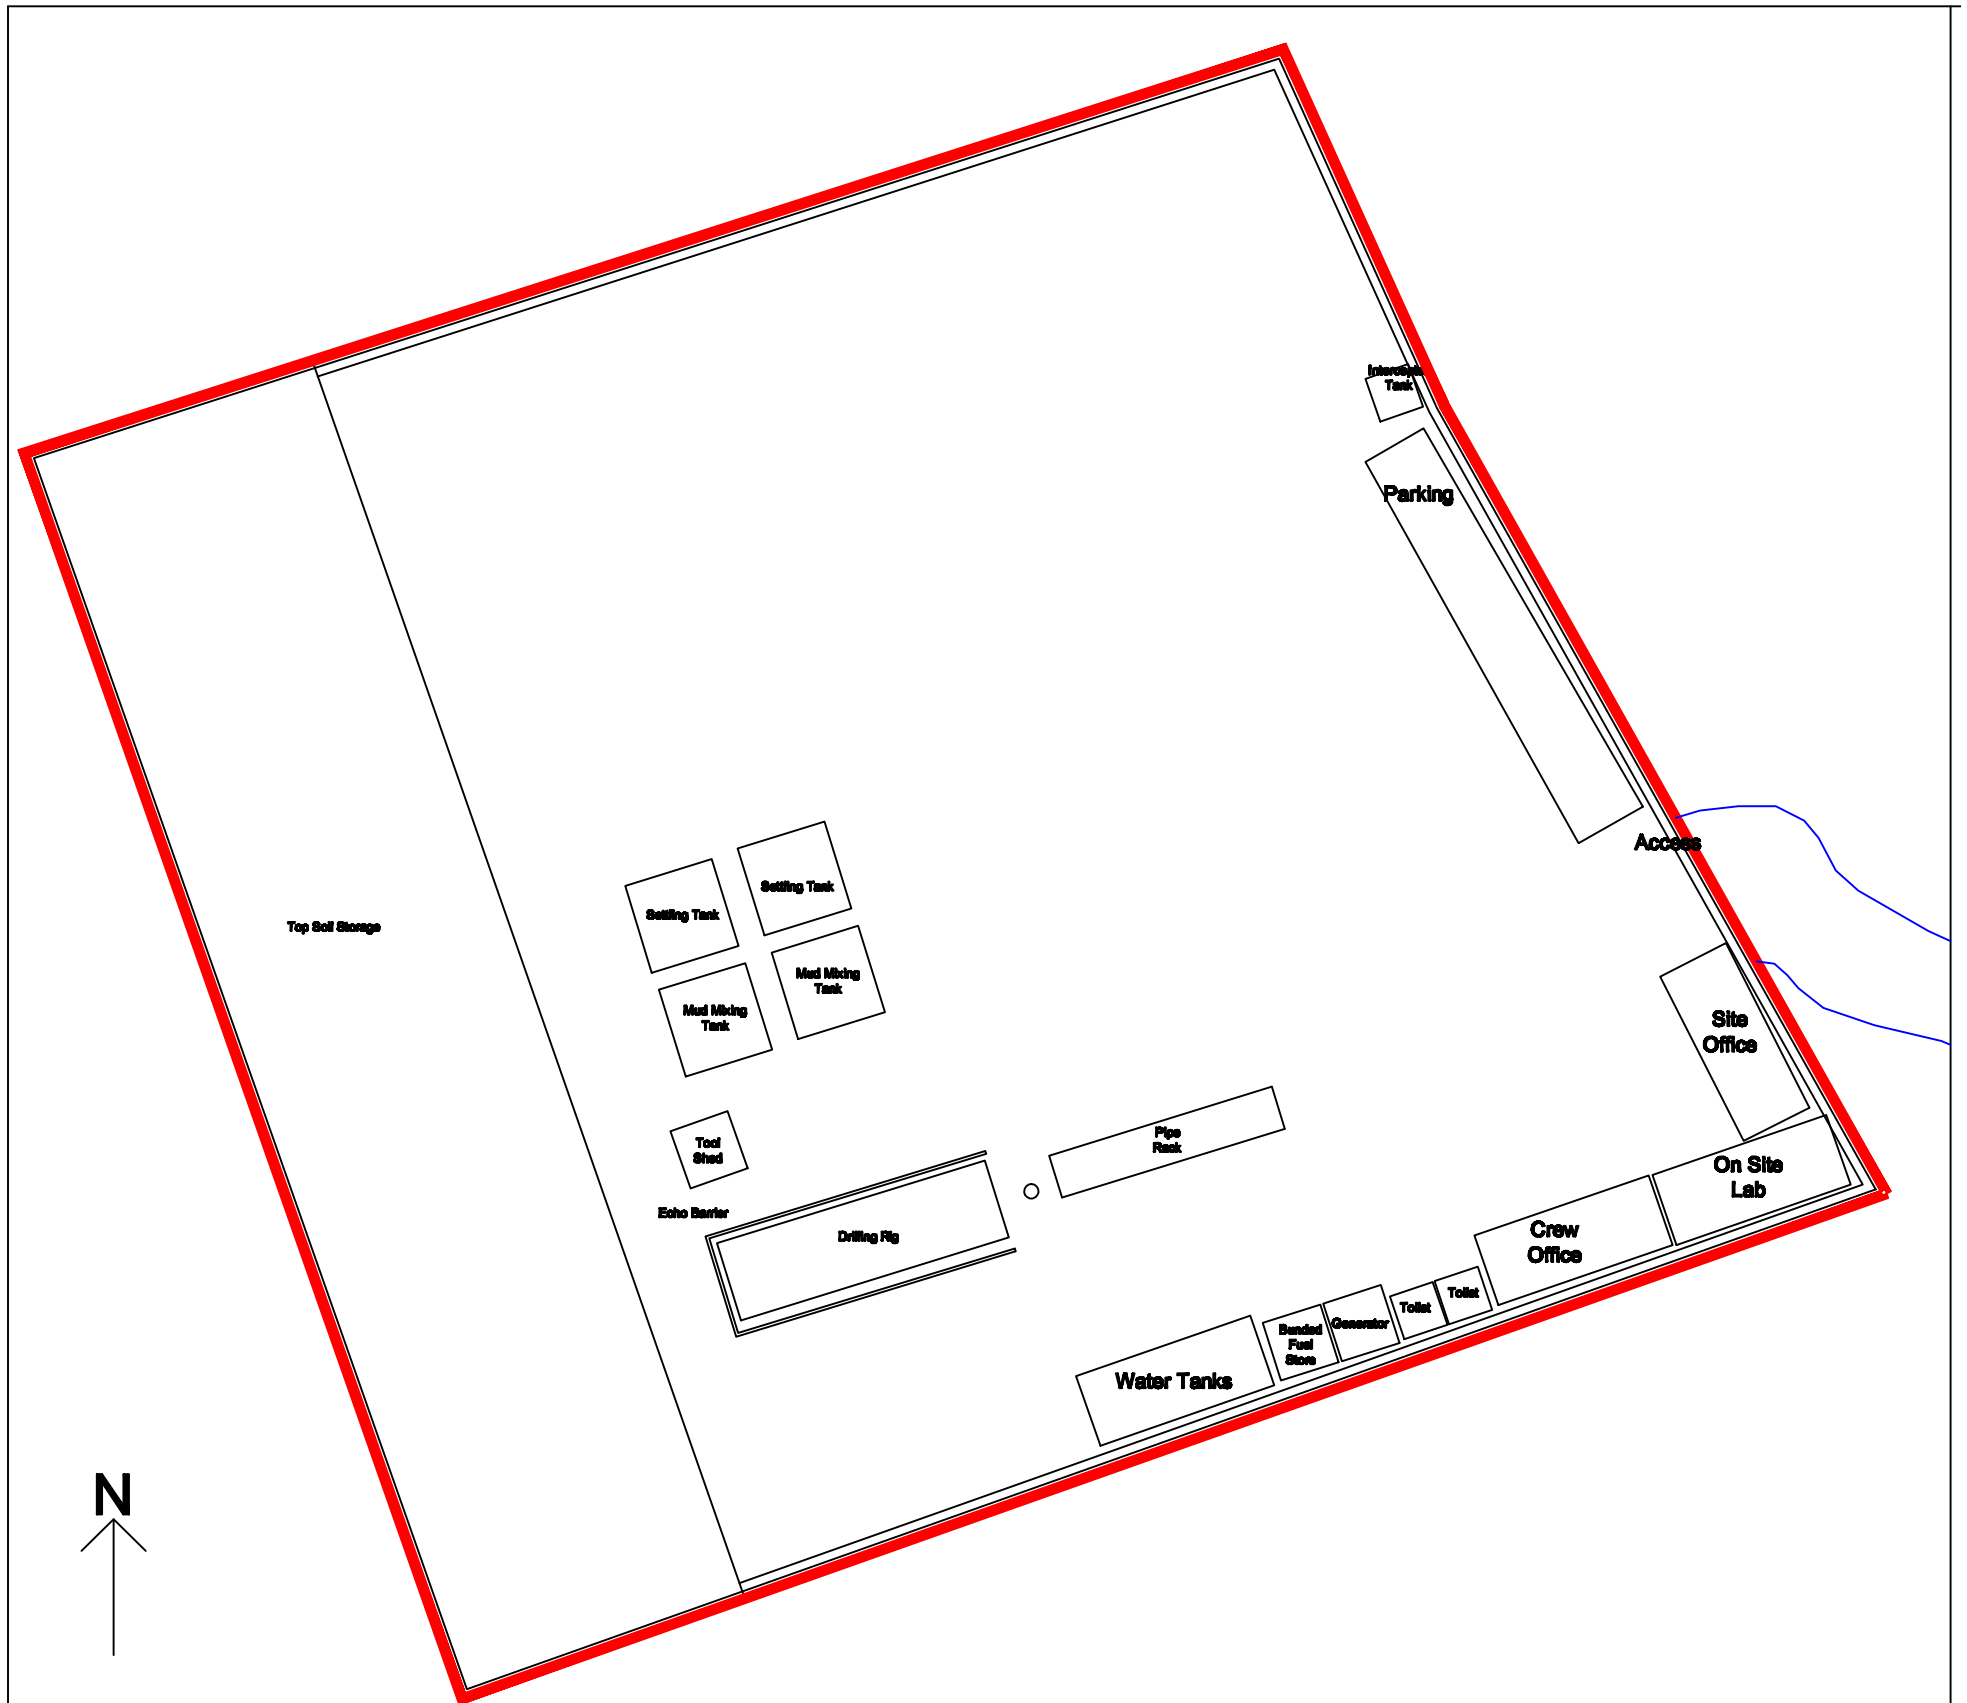

3 0 3 6 9 12 15

Scale in metres
1:250 when Printed A3

Coastal Oil and Gas Limited

Site Layout Plan

© Coastal Oil and Gas 2013

Date: September - 2013

Unit 9
Bridgend Business Centre
Bridgend Industrial Estate
BRIDGEND
CF31 3BH

St Nicholas Testing

Reference Number: -