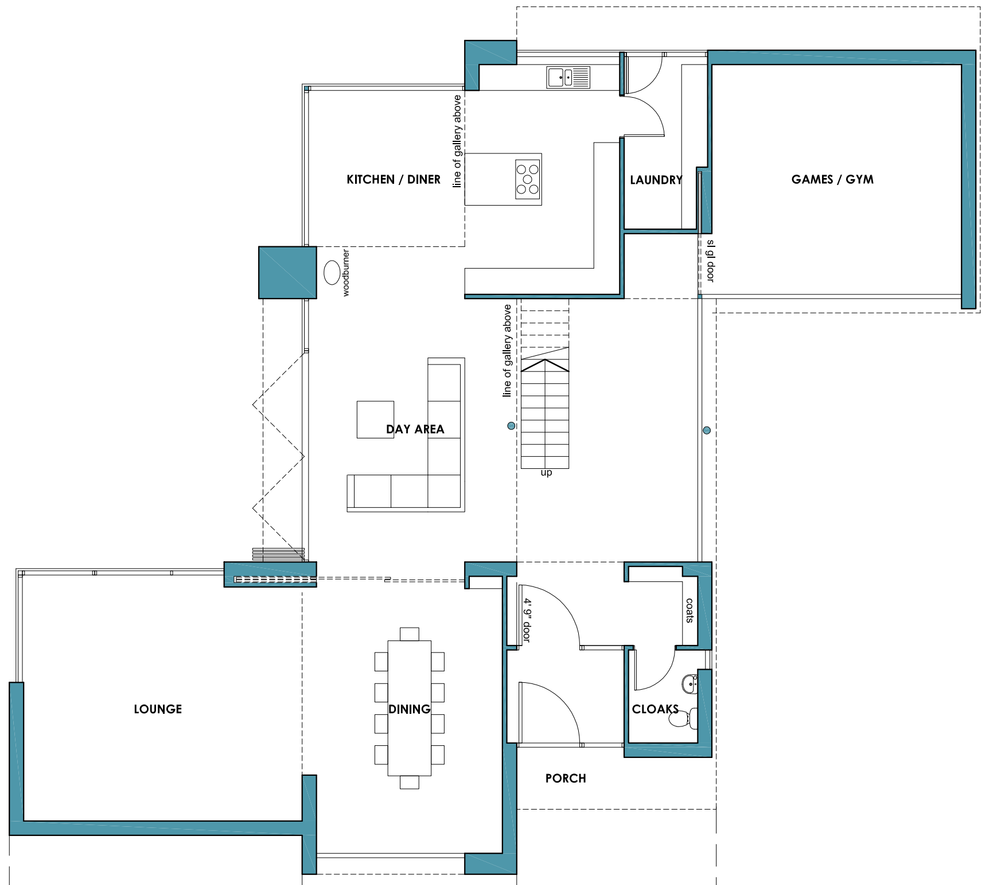

GROUND FLOOR

FIRST FLOOR

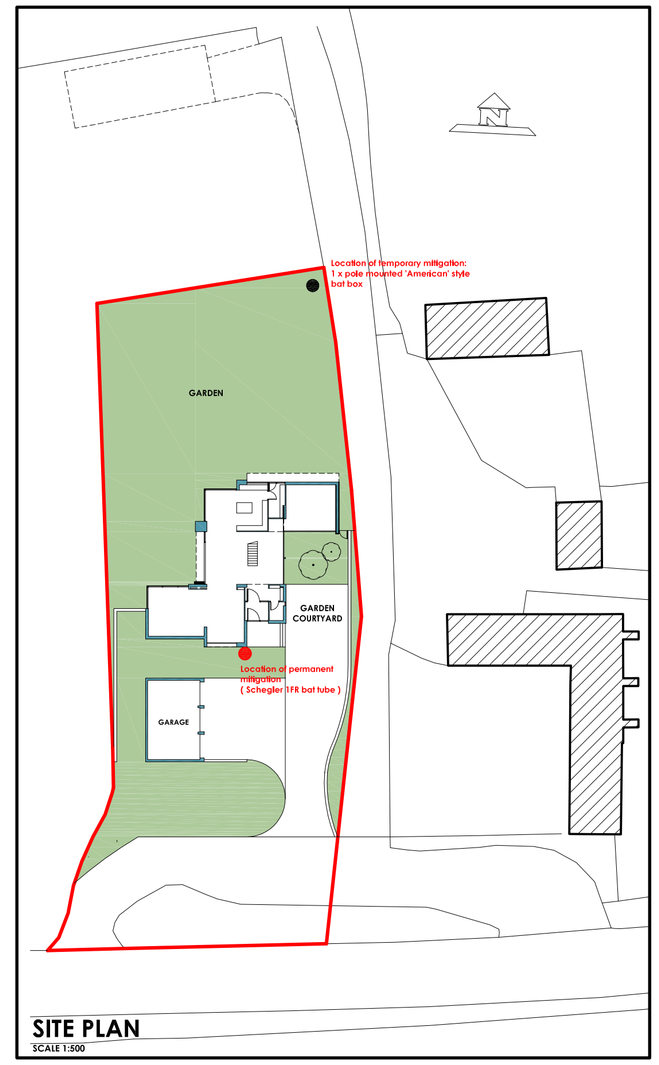

SITE PLAN
SCALE 1:500

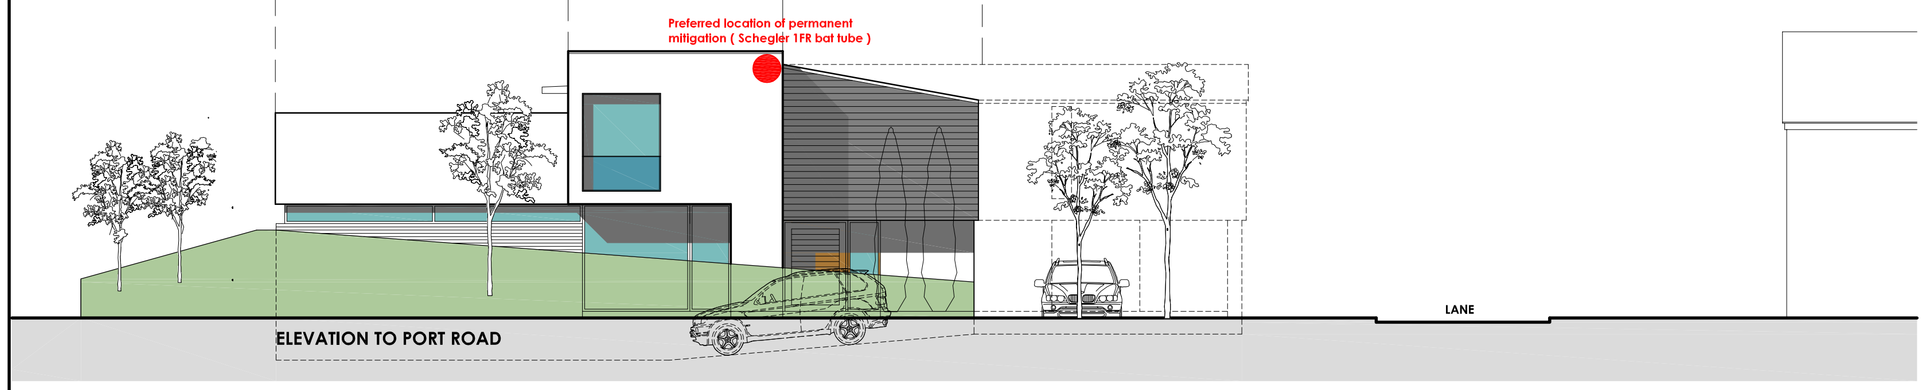

ELEVATION TO PORT ROAD

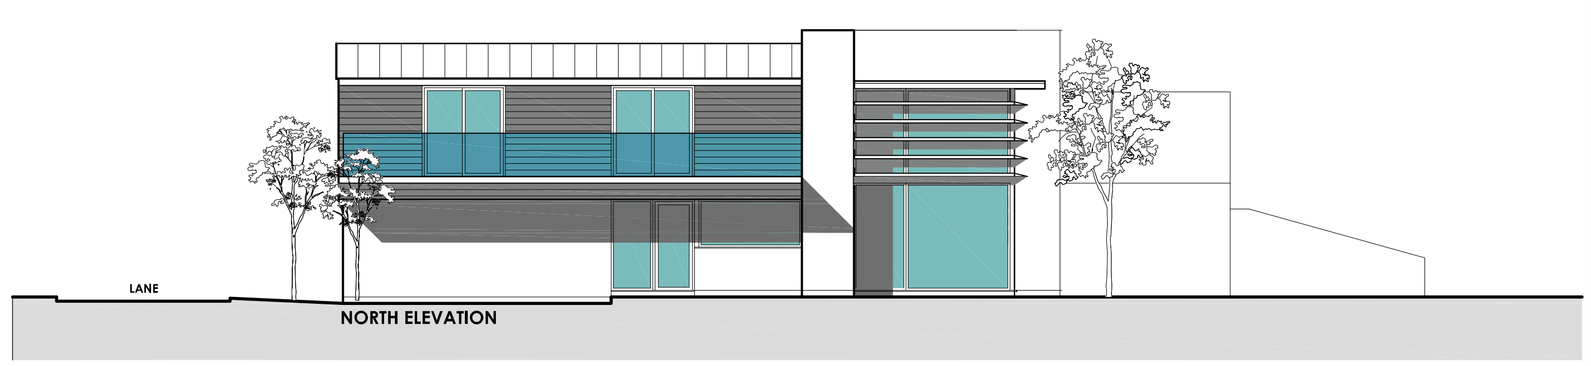

NORTH ELEVATION

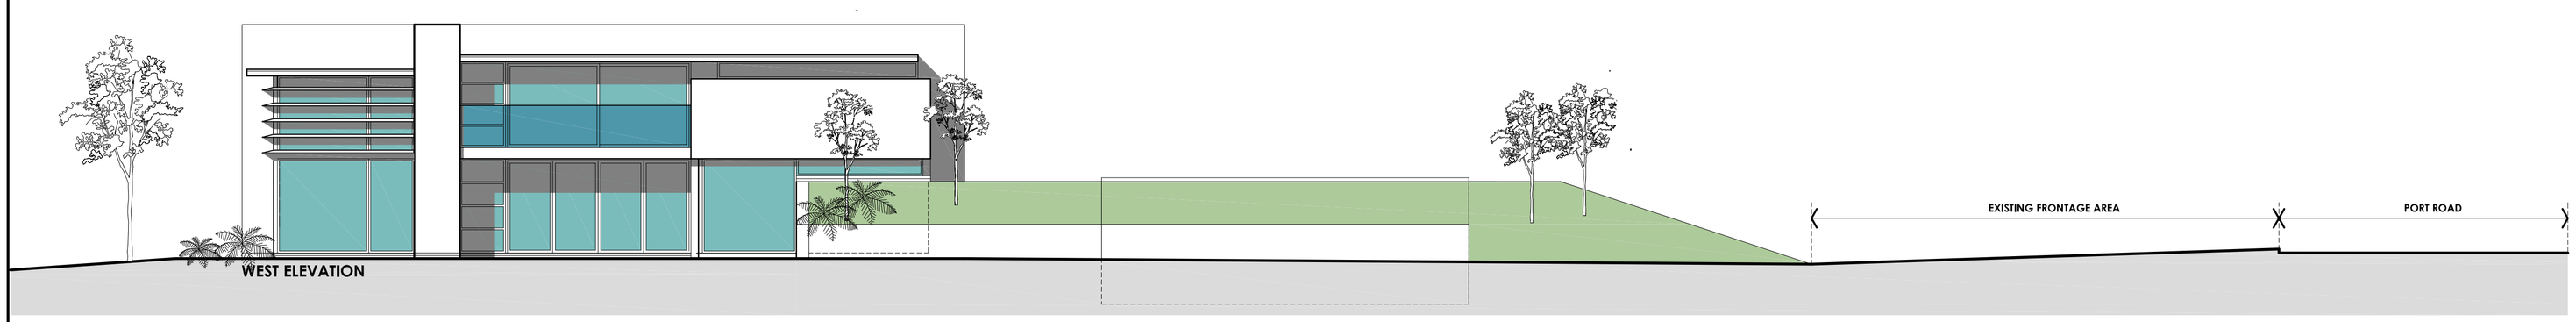

WEST ELEVATION

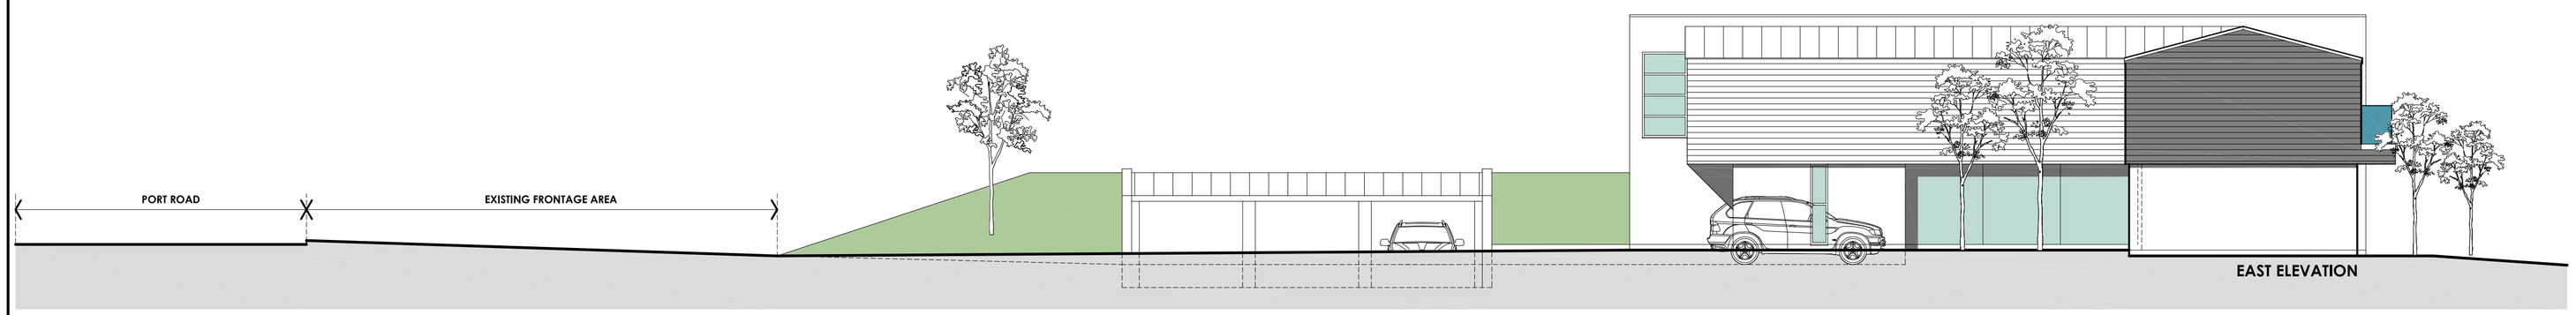

EAST ELEVATION

* PROJECT PROPOSED NEW HOUSE WELFORD COURT GUESTHOUSE			* CLIENT MR AND MRS WHITE
* TITLE PROPOSED LOCATION OF ECOLOGICAL MITIGATION			NIGEL ARNOLD ARCHITECT 1 THE WASHINGTON STANNEL ROAD PENARTH ISLE OF GLAMORGAN CF64 2AD 029 2070 2211 029 2070 2212
DRAWN NA	DATE 08/15	SCALE 1:100/500	DRWG No. 37511:10 REV.

This drawing is copyright. Scaled dimensions may be used for approximation.
Ensure only dimensions are used for construction.