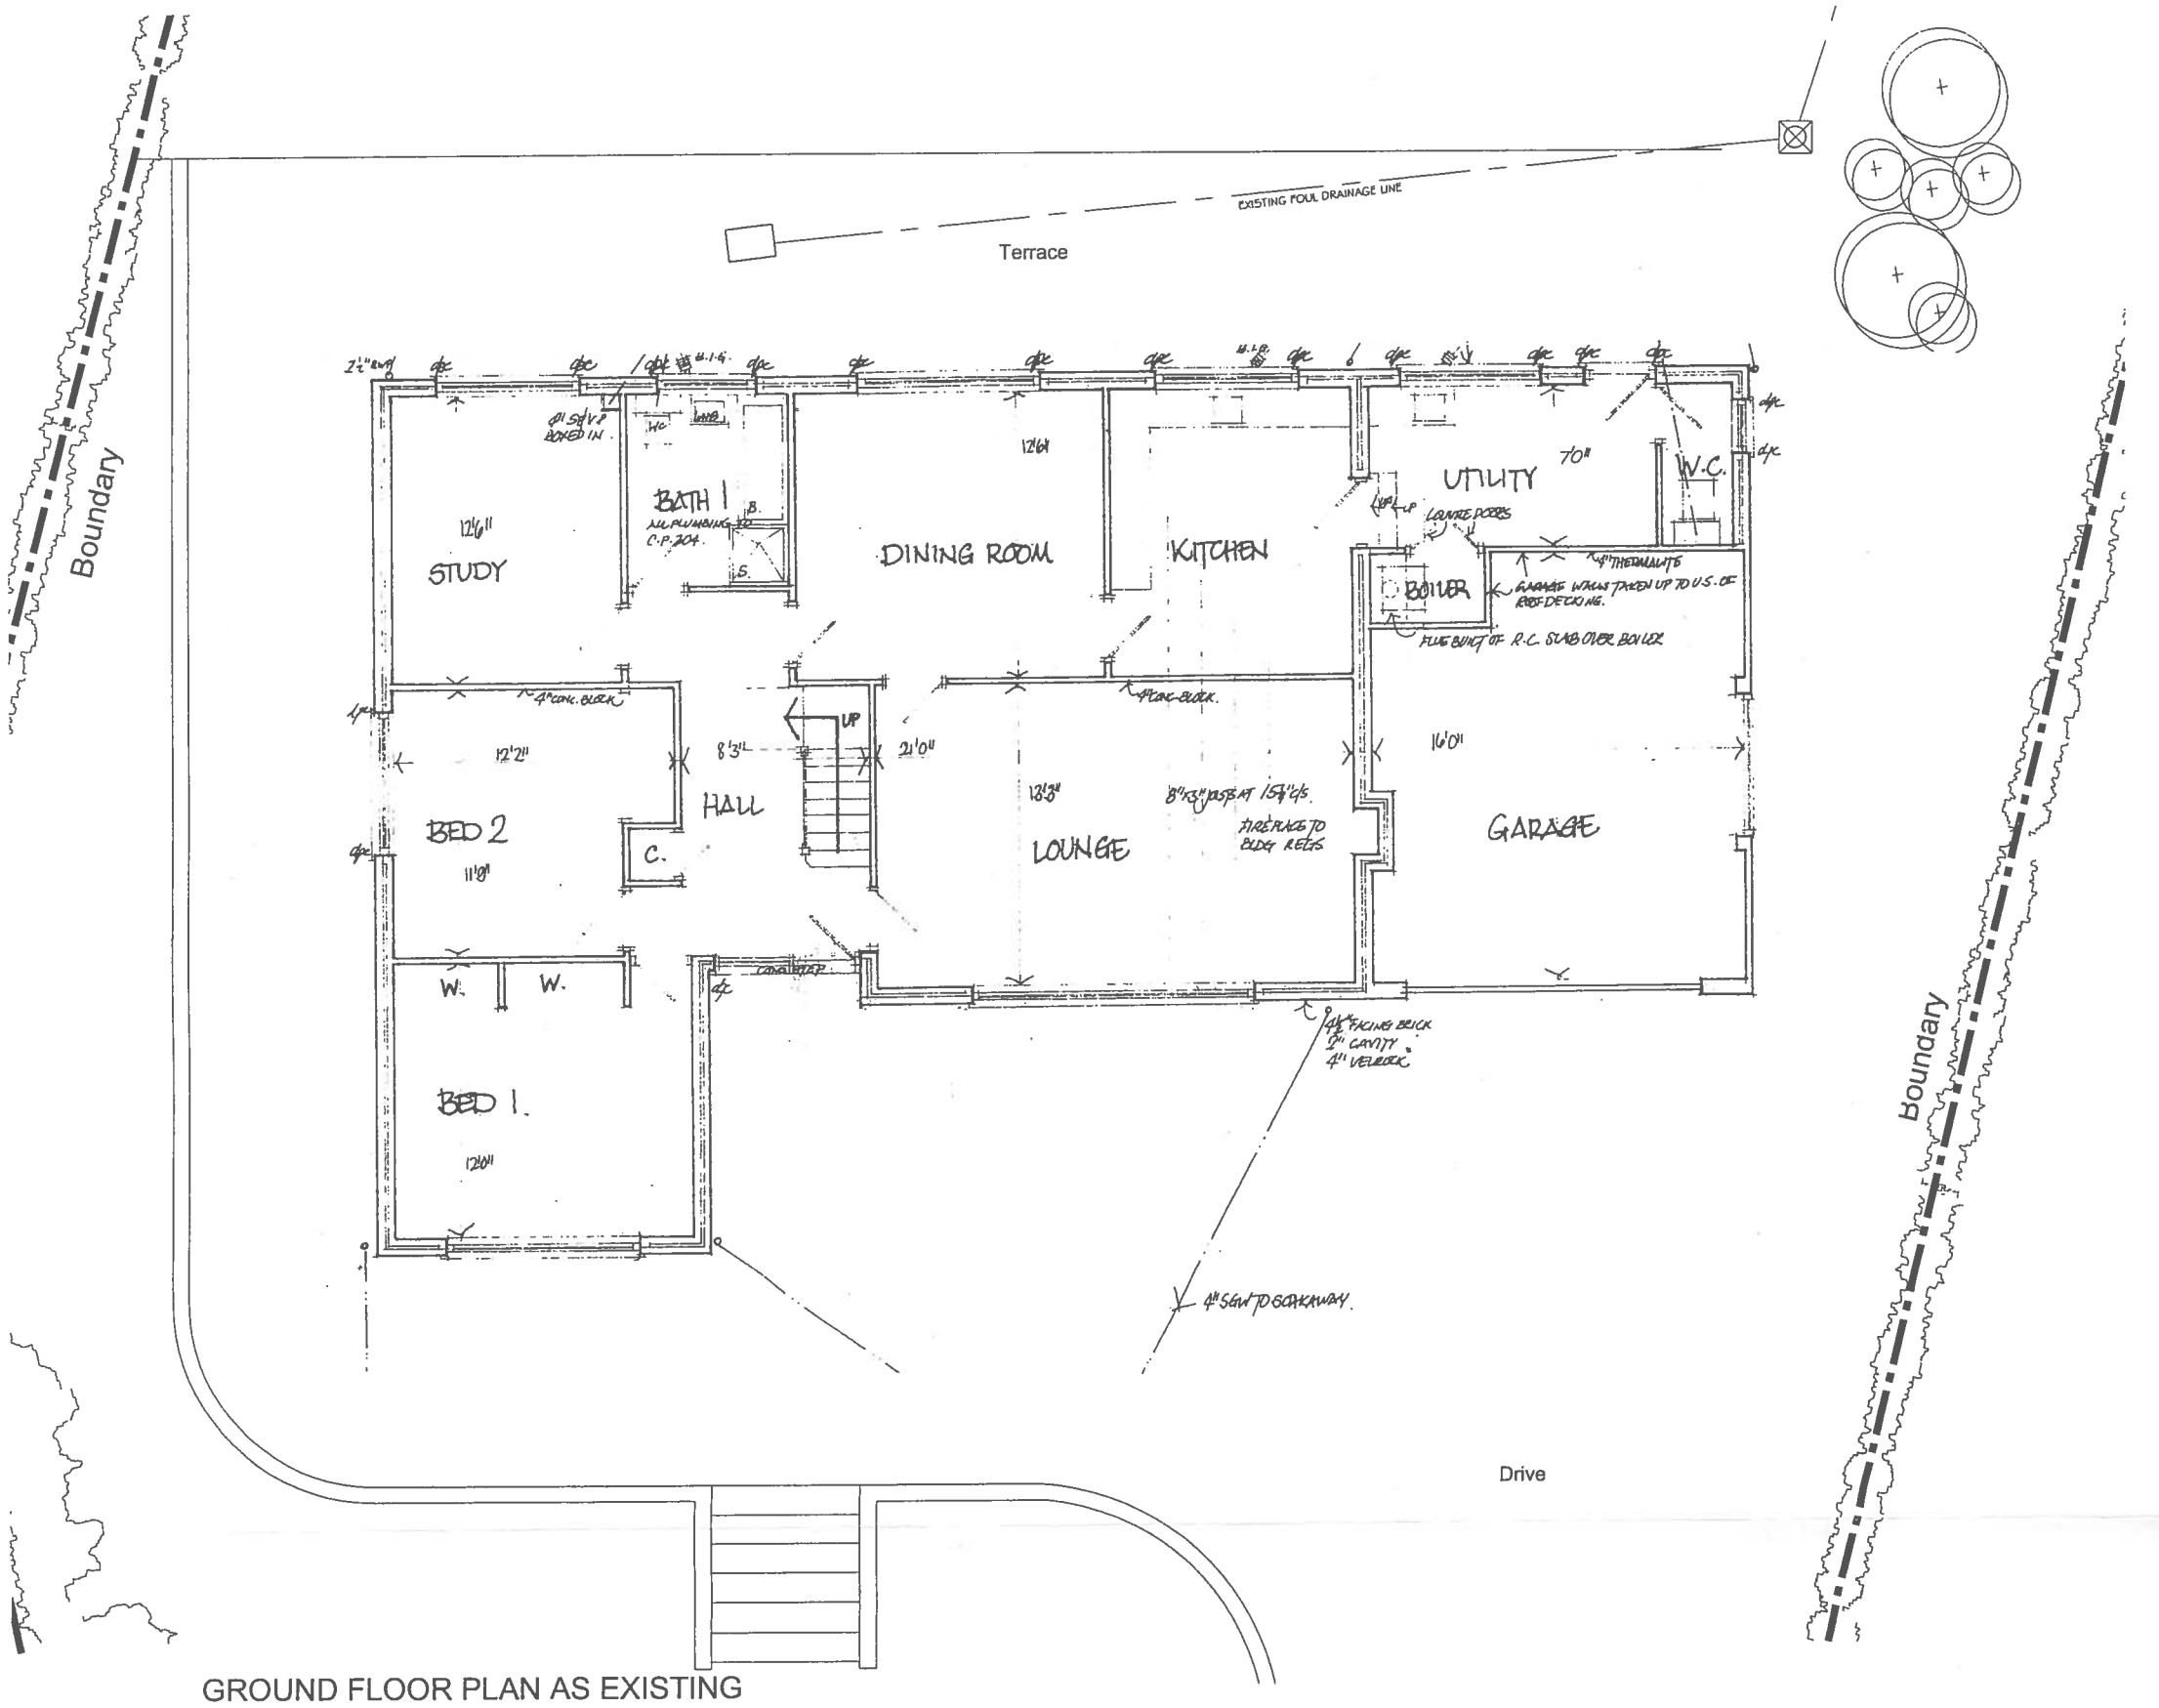

GROUND FLOOR PLAN AS EXISTING

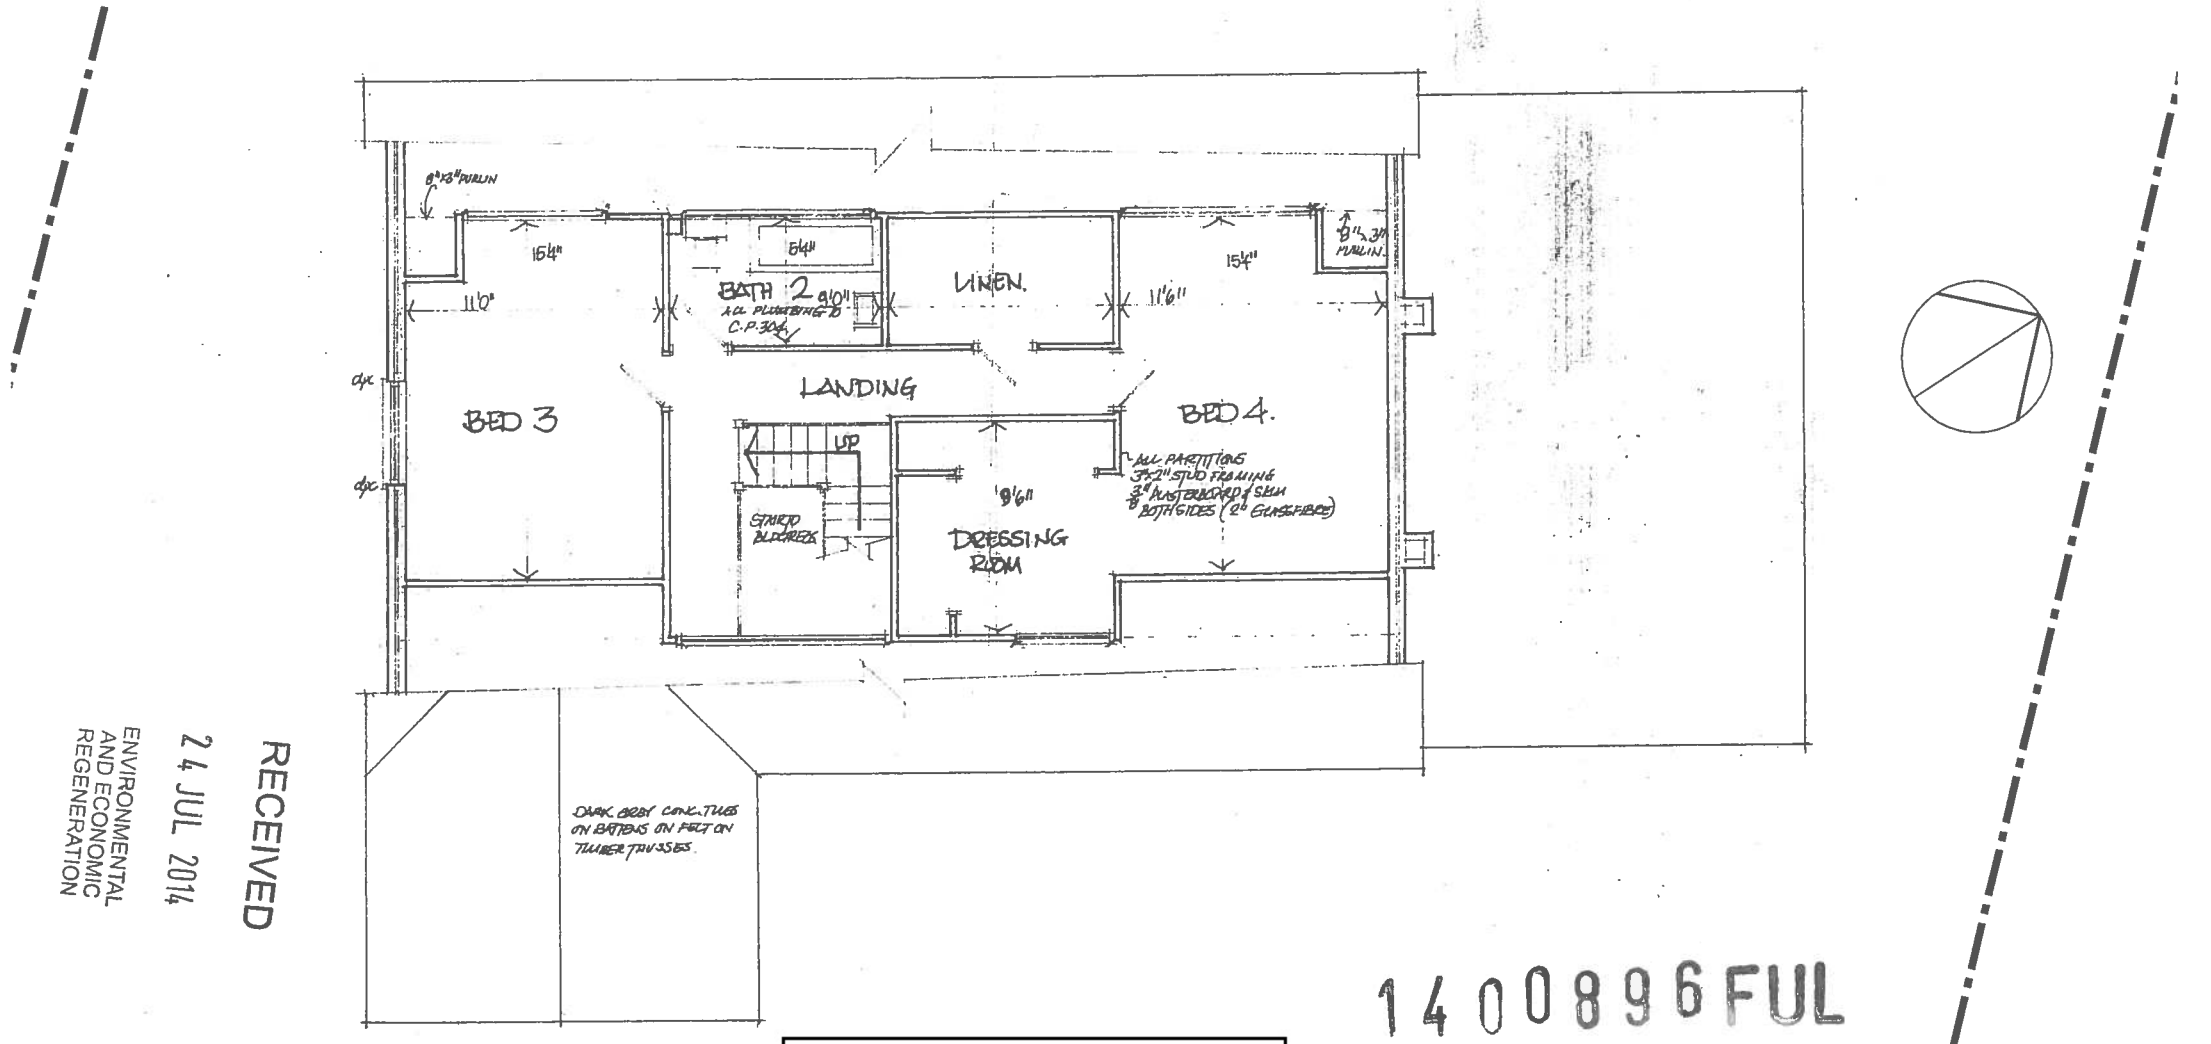

FIRST FLOOR PLAN AS EXISTING

RECEIVED
24 JUL 2014
ENVIRONMENTAL AND ECONOMIC REGENERATION

1400896FUL

THE VALE OF GLAMORGAN COUNCIL

TOWN AND COUNTRY PLANNING ACT 1990

APPROVED

SUBJECT TO COMPLIANCE WITH CONDITIONS (IF ANY)

dma	don mitchell architect 39 High Street Cowbridge 01446 771218	DRAWN	SCALE 1:100 @ A3
		CHECKED	DATE July 2014
PROJECT The Links Aberthin	TITLE Floor PLans As Exising	STATUS Planning	
		DRAWING NO. AL01	REVISION O