THE VALE OF
GLAMORGAN COUNCIL

TOWN AND COUNTRY PLANNING ACT 1990

APPROVED

SUBJECT TO COMPLIANCE WITH CONDITIONS (IF ANY)

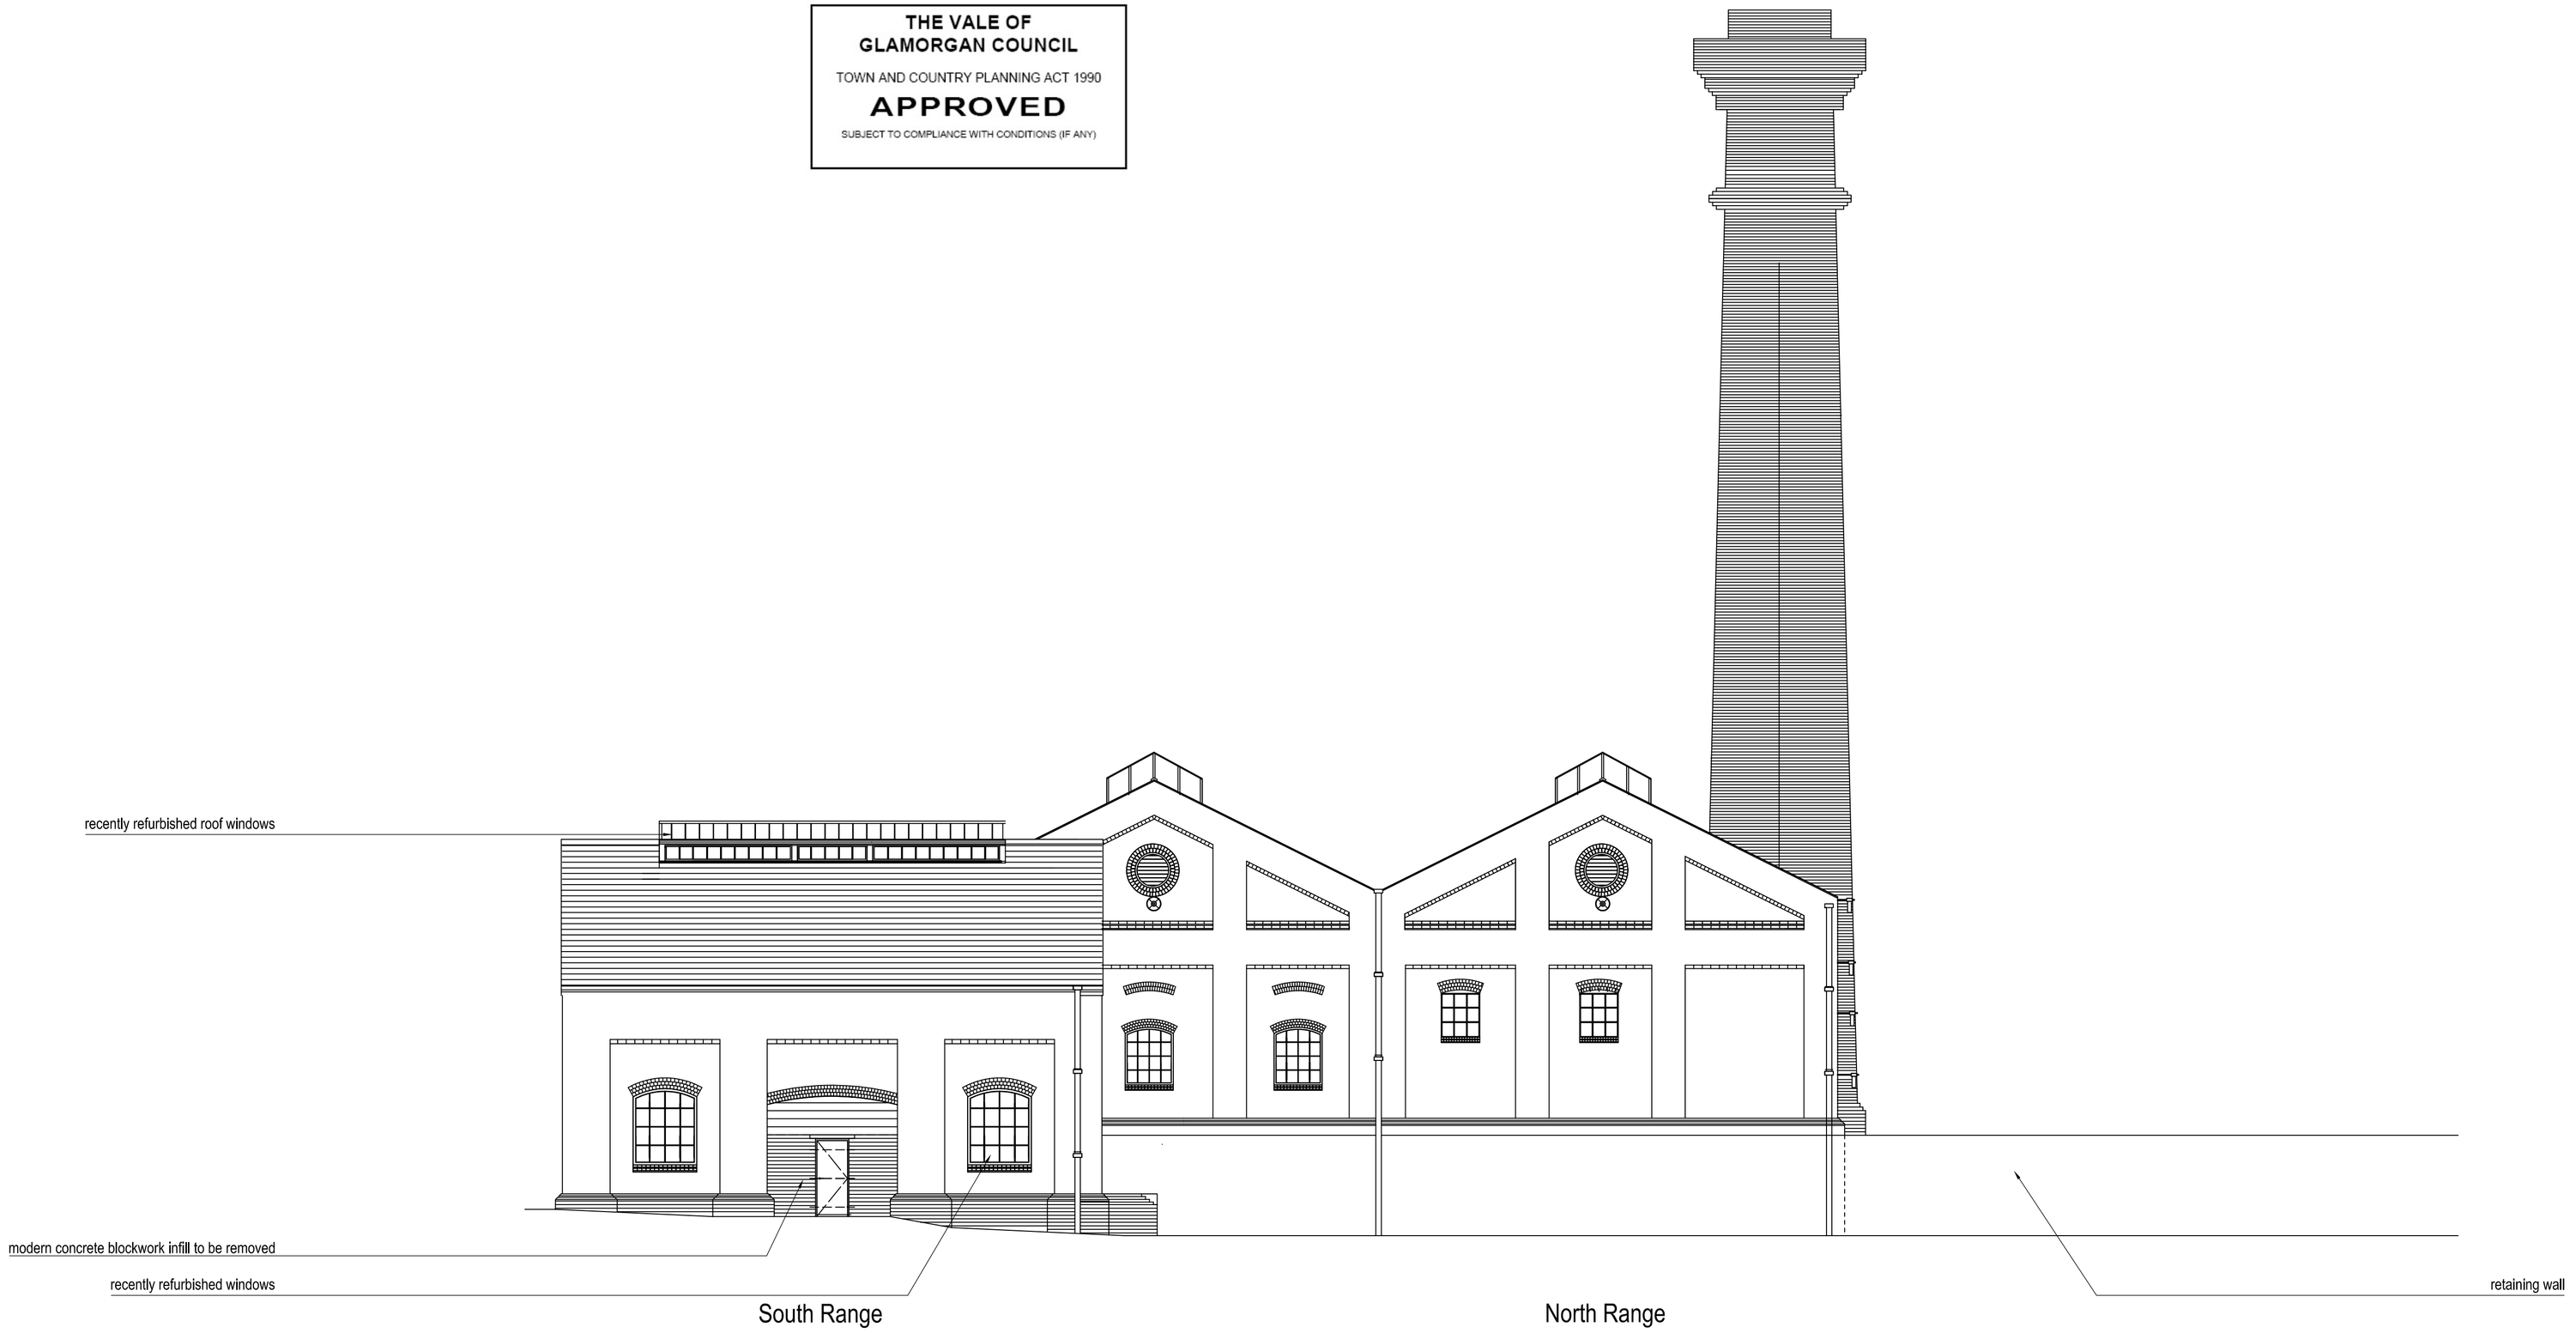

m 0 1 2 3 4 5 6 7 8 9 10
SCALE
1:100

Notes

Copyright: All rights reserved.
This drawing must not be reproduced without permission.
This drawing must not be scaled. Dimensions are in millimetres unless specified.

North Point.

Key Plan.

Rev	Date	Revision Note	By	Check

EllisWilliams
Architects

151 Rosebery Avenue
London
EC1R 4AB
T: +44 (0)20 7841 7200

Job title: Barry Pumphouse

Drawing title: Existing South Elevation

Status		File Name		XrRef File	
Planning					
Drawn by	date	checked by	date	Scale at A1	Scale at A3
EWA	10/06/14	RF		100	200
Job No.		CPH cat.	Dwg No.		Revision
1899			AE(0)08		

Contractors Drawing No.