Notes

Copyright: All rights reserved.
This drawing must not be reproduced without permission.
This drawing must not be scaled. Dimensions are in millimetres unless specified.

Refer to site plan for external works layout

THE VALE OF GLAMORGAN COUNCIL
SUPERSEDED

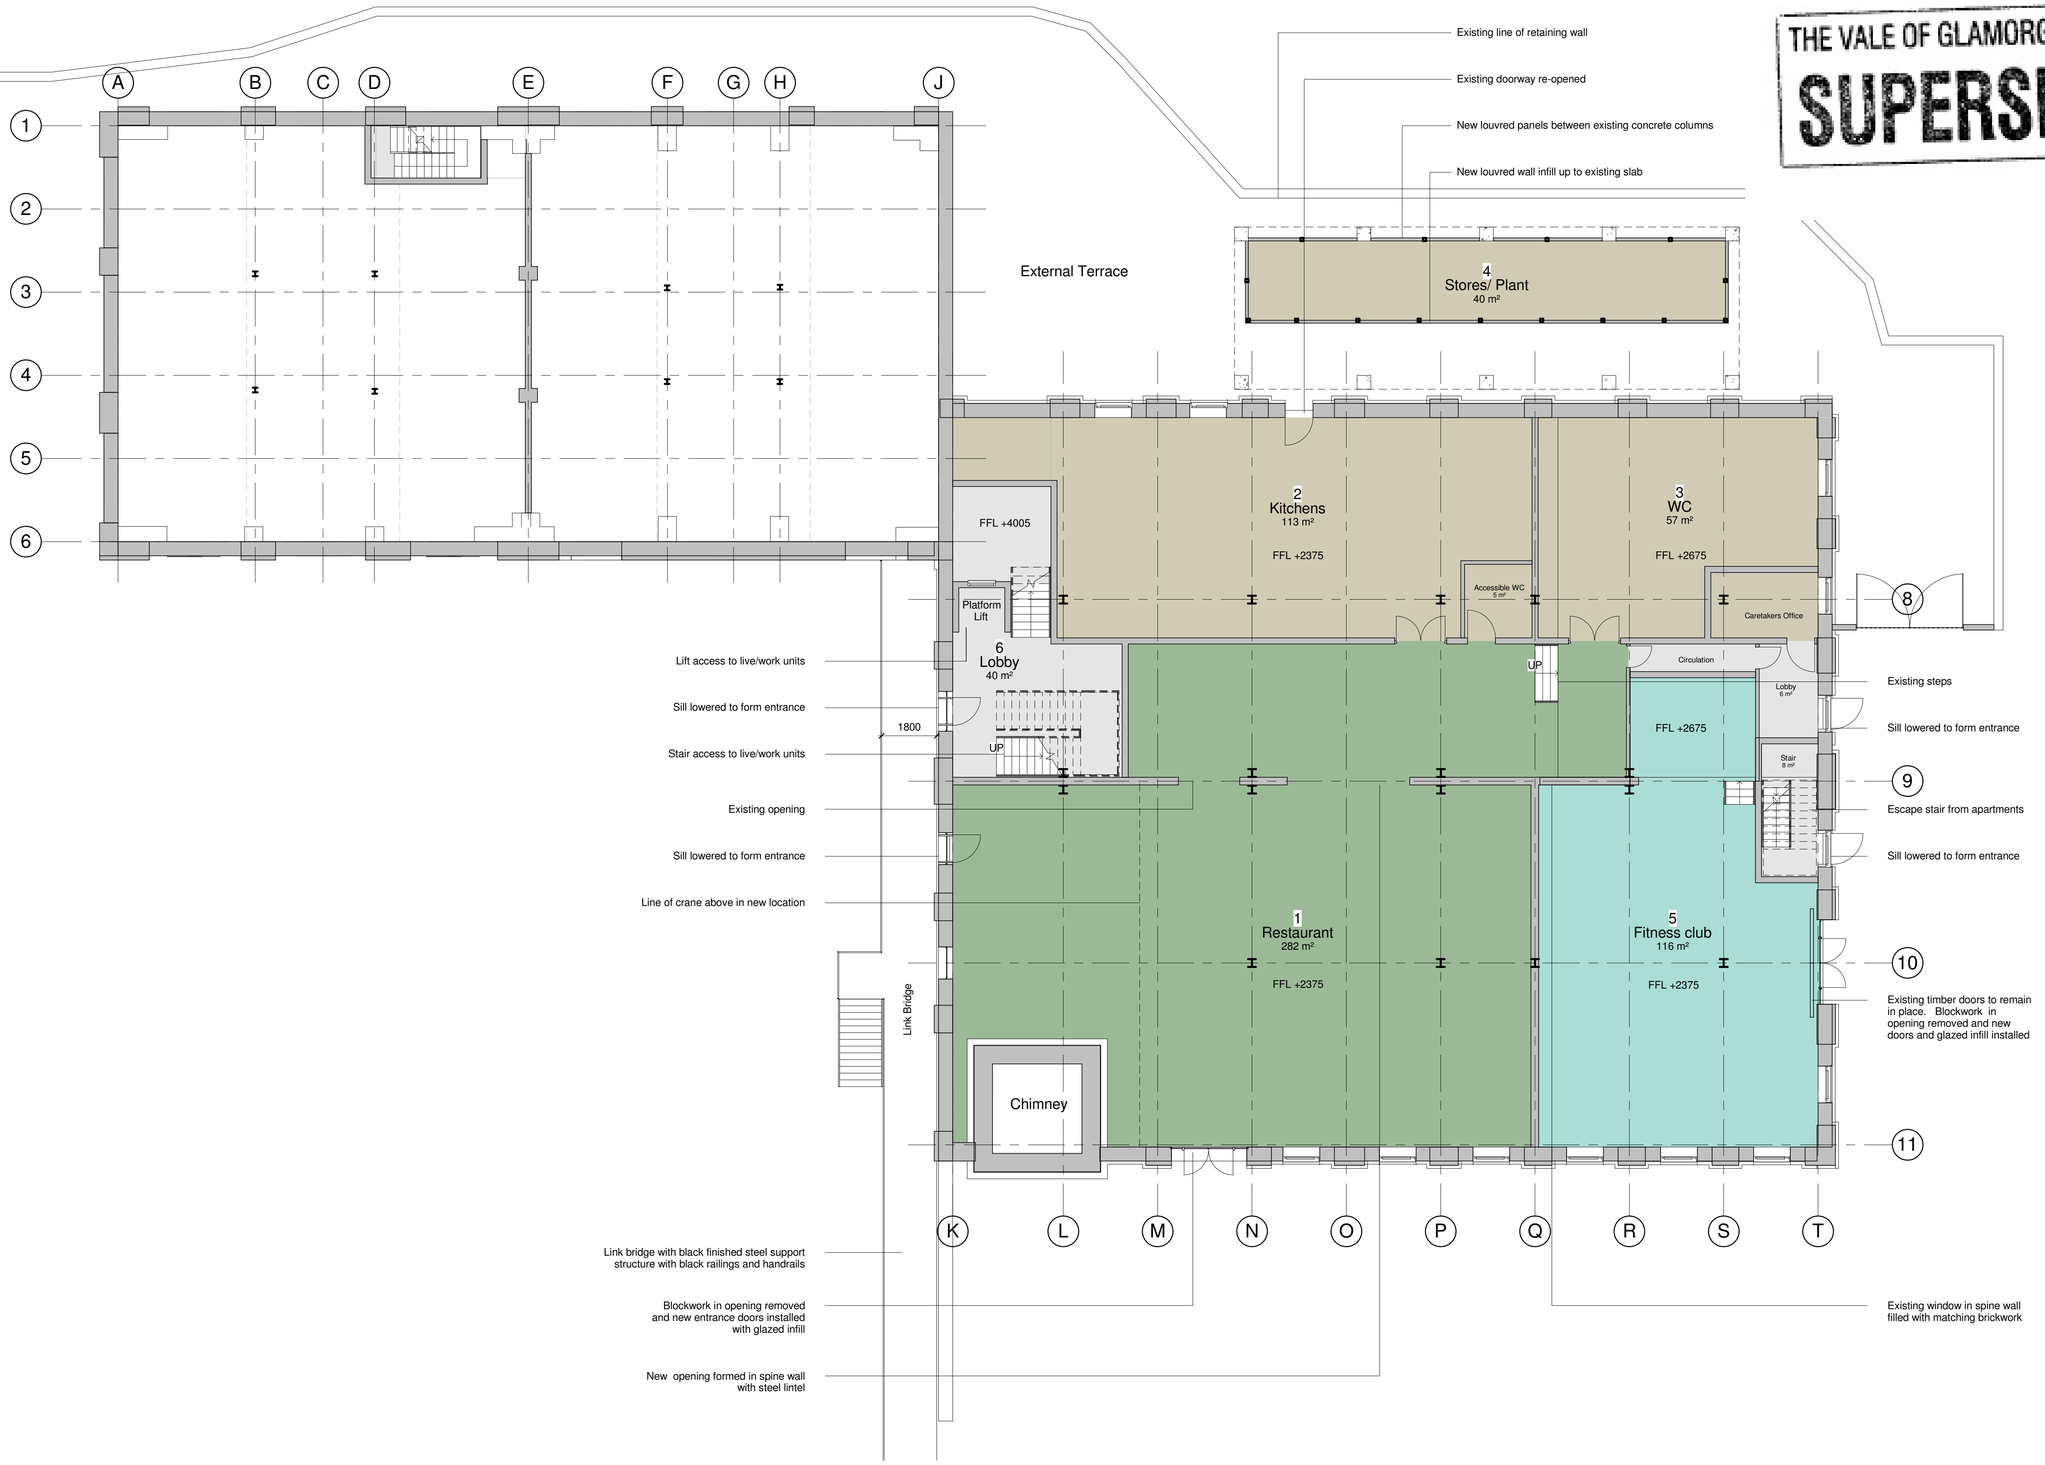

1 2 North Range Ground Floor

1 : 100

0m 2m 4m 6m 8m 10m

VISUAL SCALE 1:100 @ A1

North Point.

Key Plan.

Rev.	Date	Rev. Note	By	Check

EllisWilliams
Architects

151 Rosebery Avenue,
London
EC1R 4AB
T: +44 (0)20 7841 7200

Job title
Barry Pumphouse

Drawing title
Proposed North Range Ground Floor Plan

Status
Planning

Drawn by	date	checked by	Scale at A1
EWA	10/06/14	RF	1 : 100

Job No.	Drawing number	Revision
1899	AG(0)11	

Contractors Drawing No.