THE VALE OF GLAMORGAN COUNCIL
SUPERSEDED

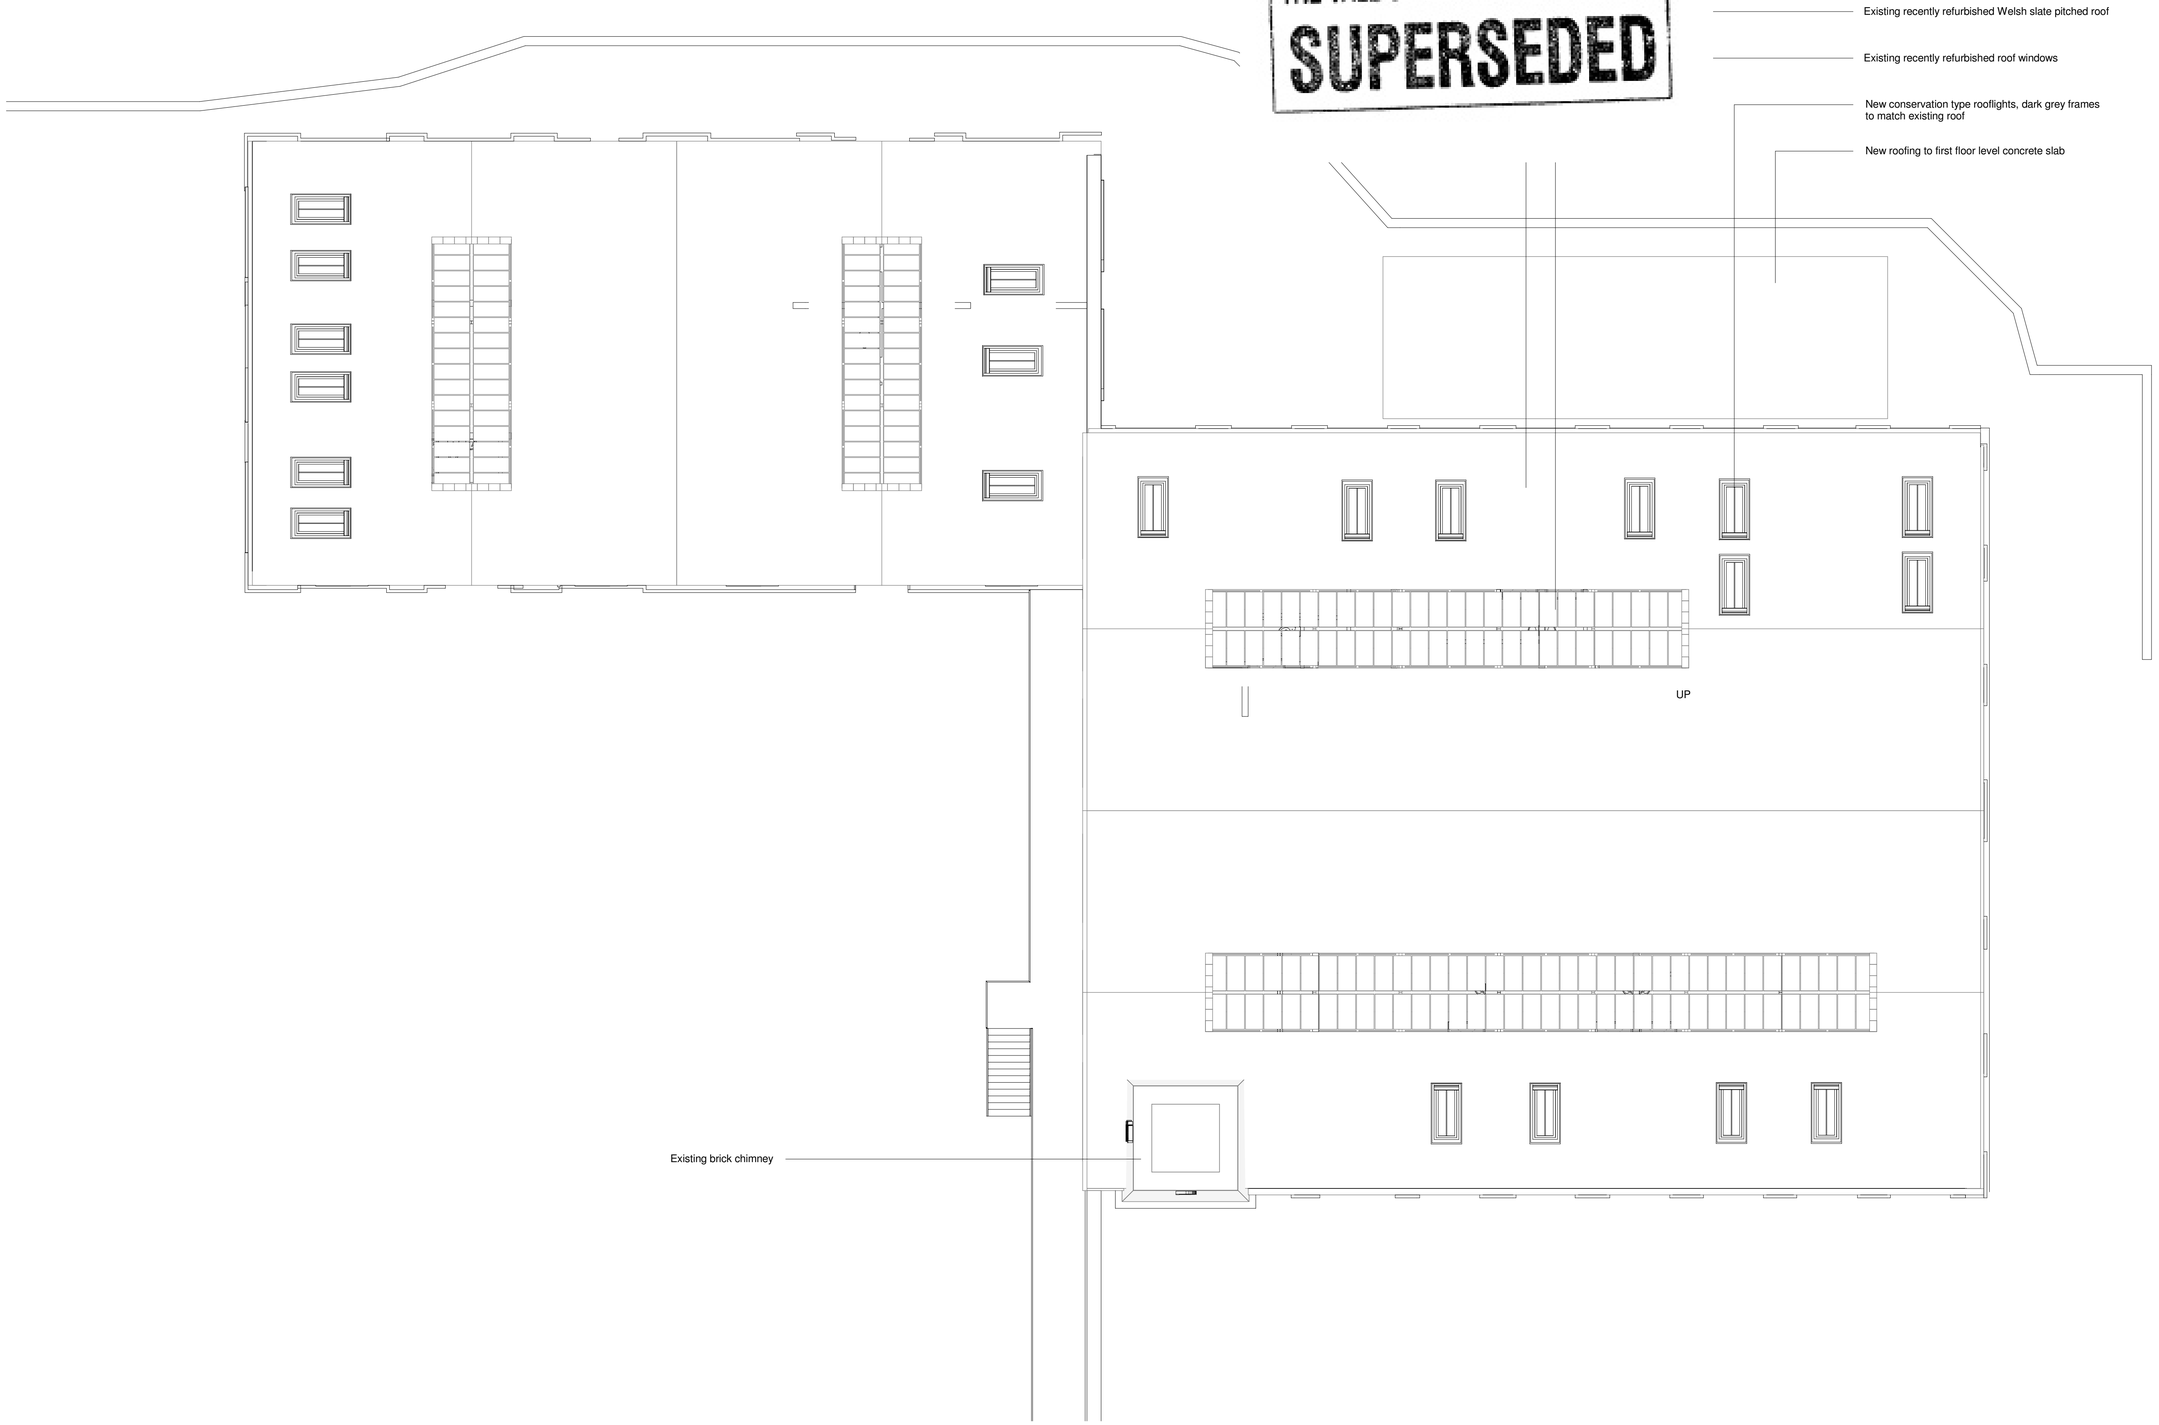

1 **Roof Plan**
1 : 100

0m 2m 4m 6m 8m 10m
VISUAL SCALE 1:100 @ A1

Notes

Copyright: All rights reserved.
This drawing must not be reproduced without permission.
This drawing must not be scaled. Dimensions are in millimetres unless specified.

North Point.

Key Plan.

Rev.	Date	Rev. Note	By	Check

EW TM
EllisWilliams
Architects
151 Rosebery Avenue,
London
EC1R 4AB
T: +44 (0)20 7841 7200

Job title: Barry Pumphouse
Drawing title: Roof Plan
Status: Planning

Drawn by	date	checked by	Scale at A1
EWA	10/06/14	RF	1 : 100

Job No.	Drawing number	Revision
1899	AG(0)17	

Contractors Drawing No.