THE VALE OF GLAMORGAN COUNCIL
SUPERSEDED

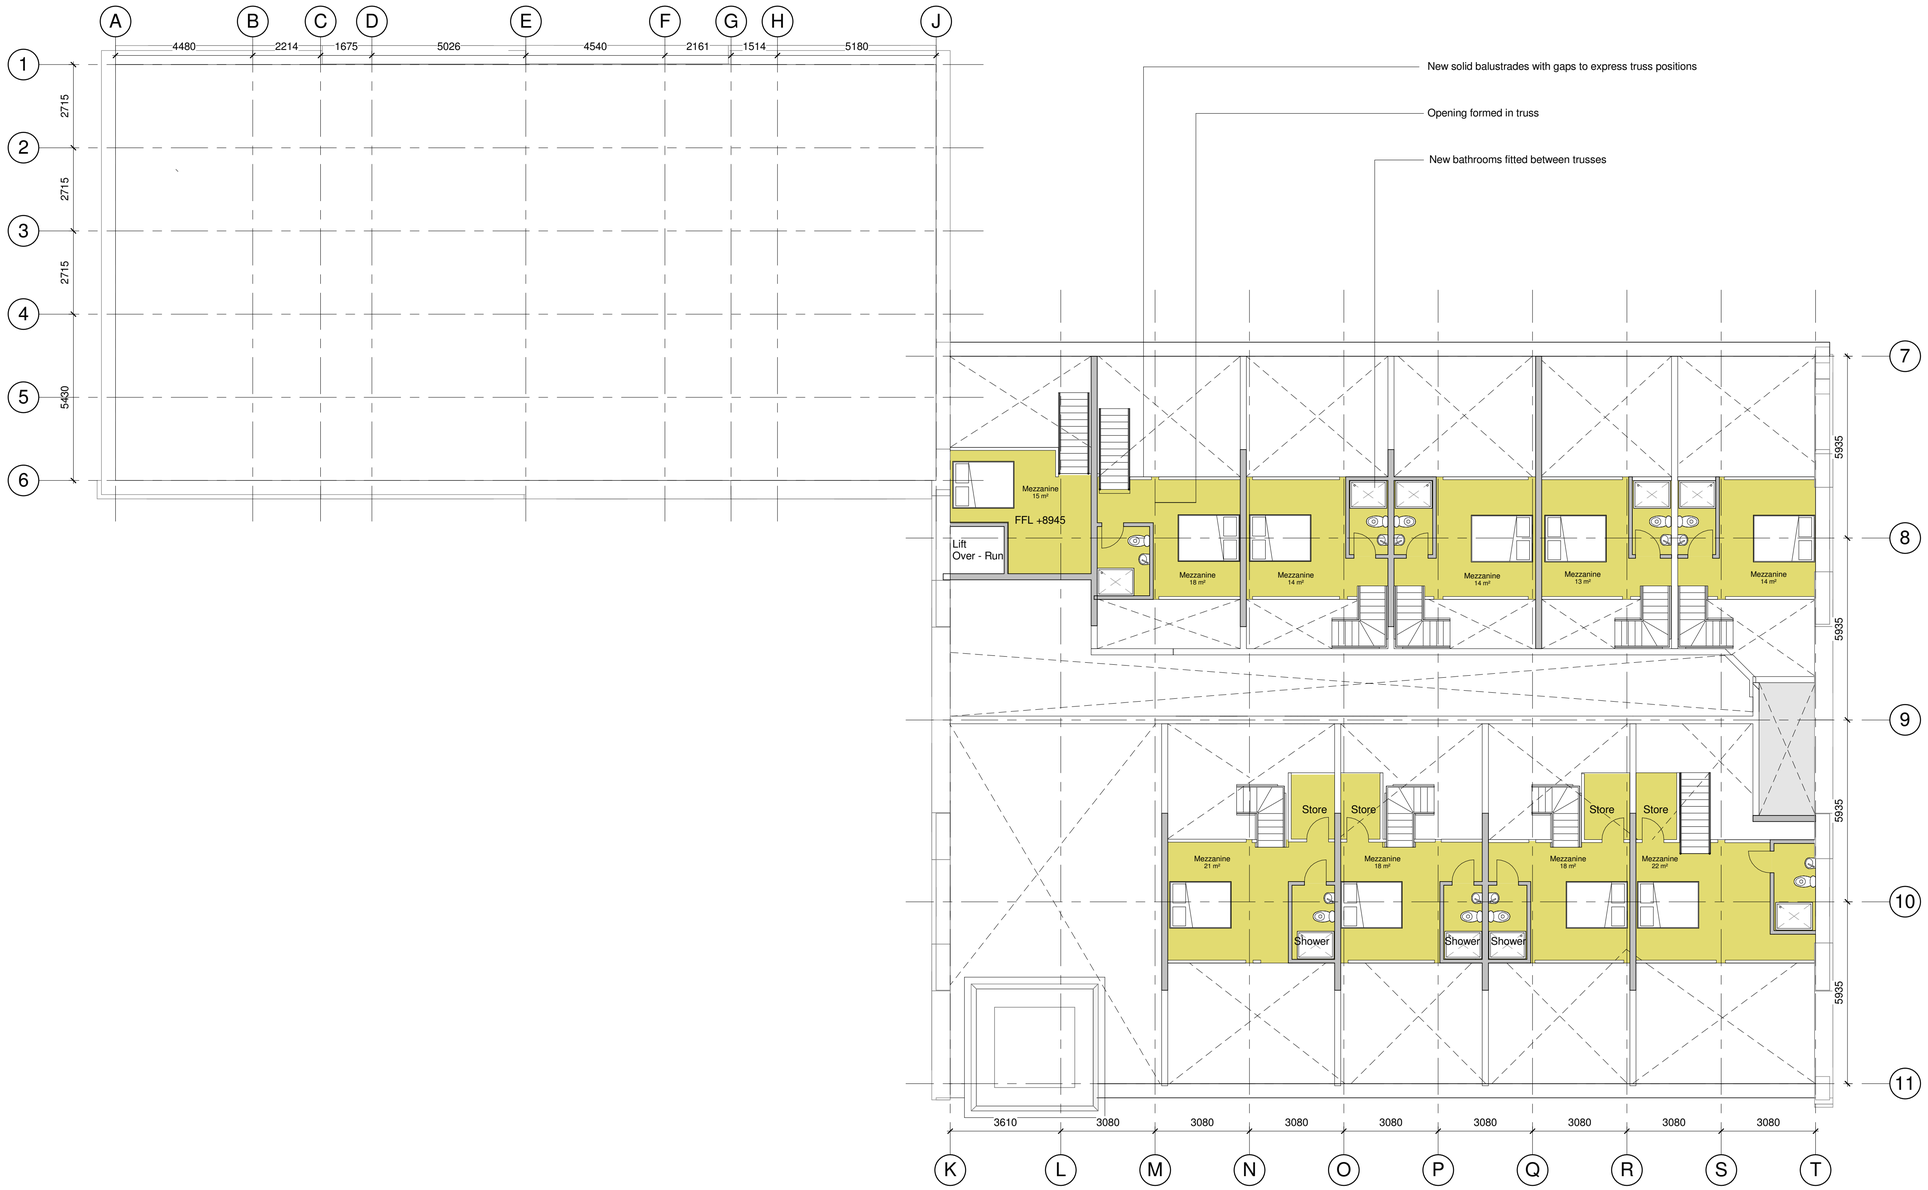

1 6 North Range Mezzanine
1 : 100

0m 2m 4m 6m 8m 10m

VISUAL SCALE 1:100 @ A1

Notes

Copyright: All rights reserved.
This drawing must not be reproduced without permission.
This drawing must not be scaled. Dimensions are in millimetres unless specified.

North Point.

Key Plan.

Rev.	Date	Rev. Note	By	Check

EW\ TM
EllisWilliams
Architects
151 Rosebery Avenue,
London
EC1R 4AB
T: +44 (0)20 7841 7200

Job title: Barry Pumphouse			
Drawing title: Proposed North Range Mezzanine Plan			
Status: Planning			
Drawn by: EWA	date: 10/06/14	checked by: RF	Scale at A1: 1 : 100
Job No.: 1899	Drawing number: AG(0)15		Revision:
Contractors Drawing No.			