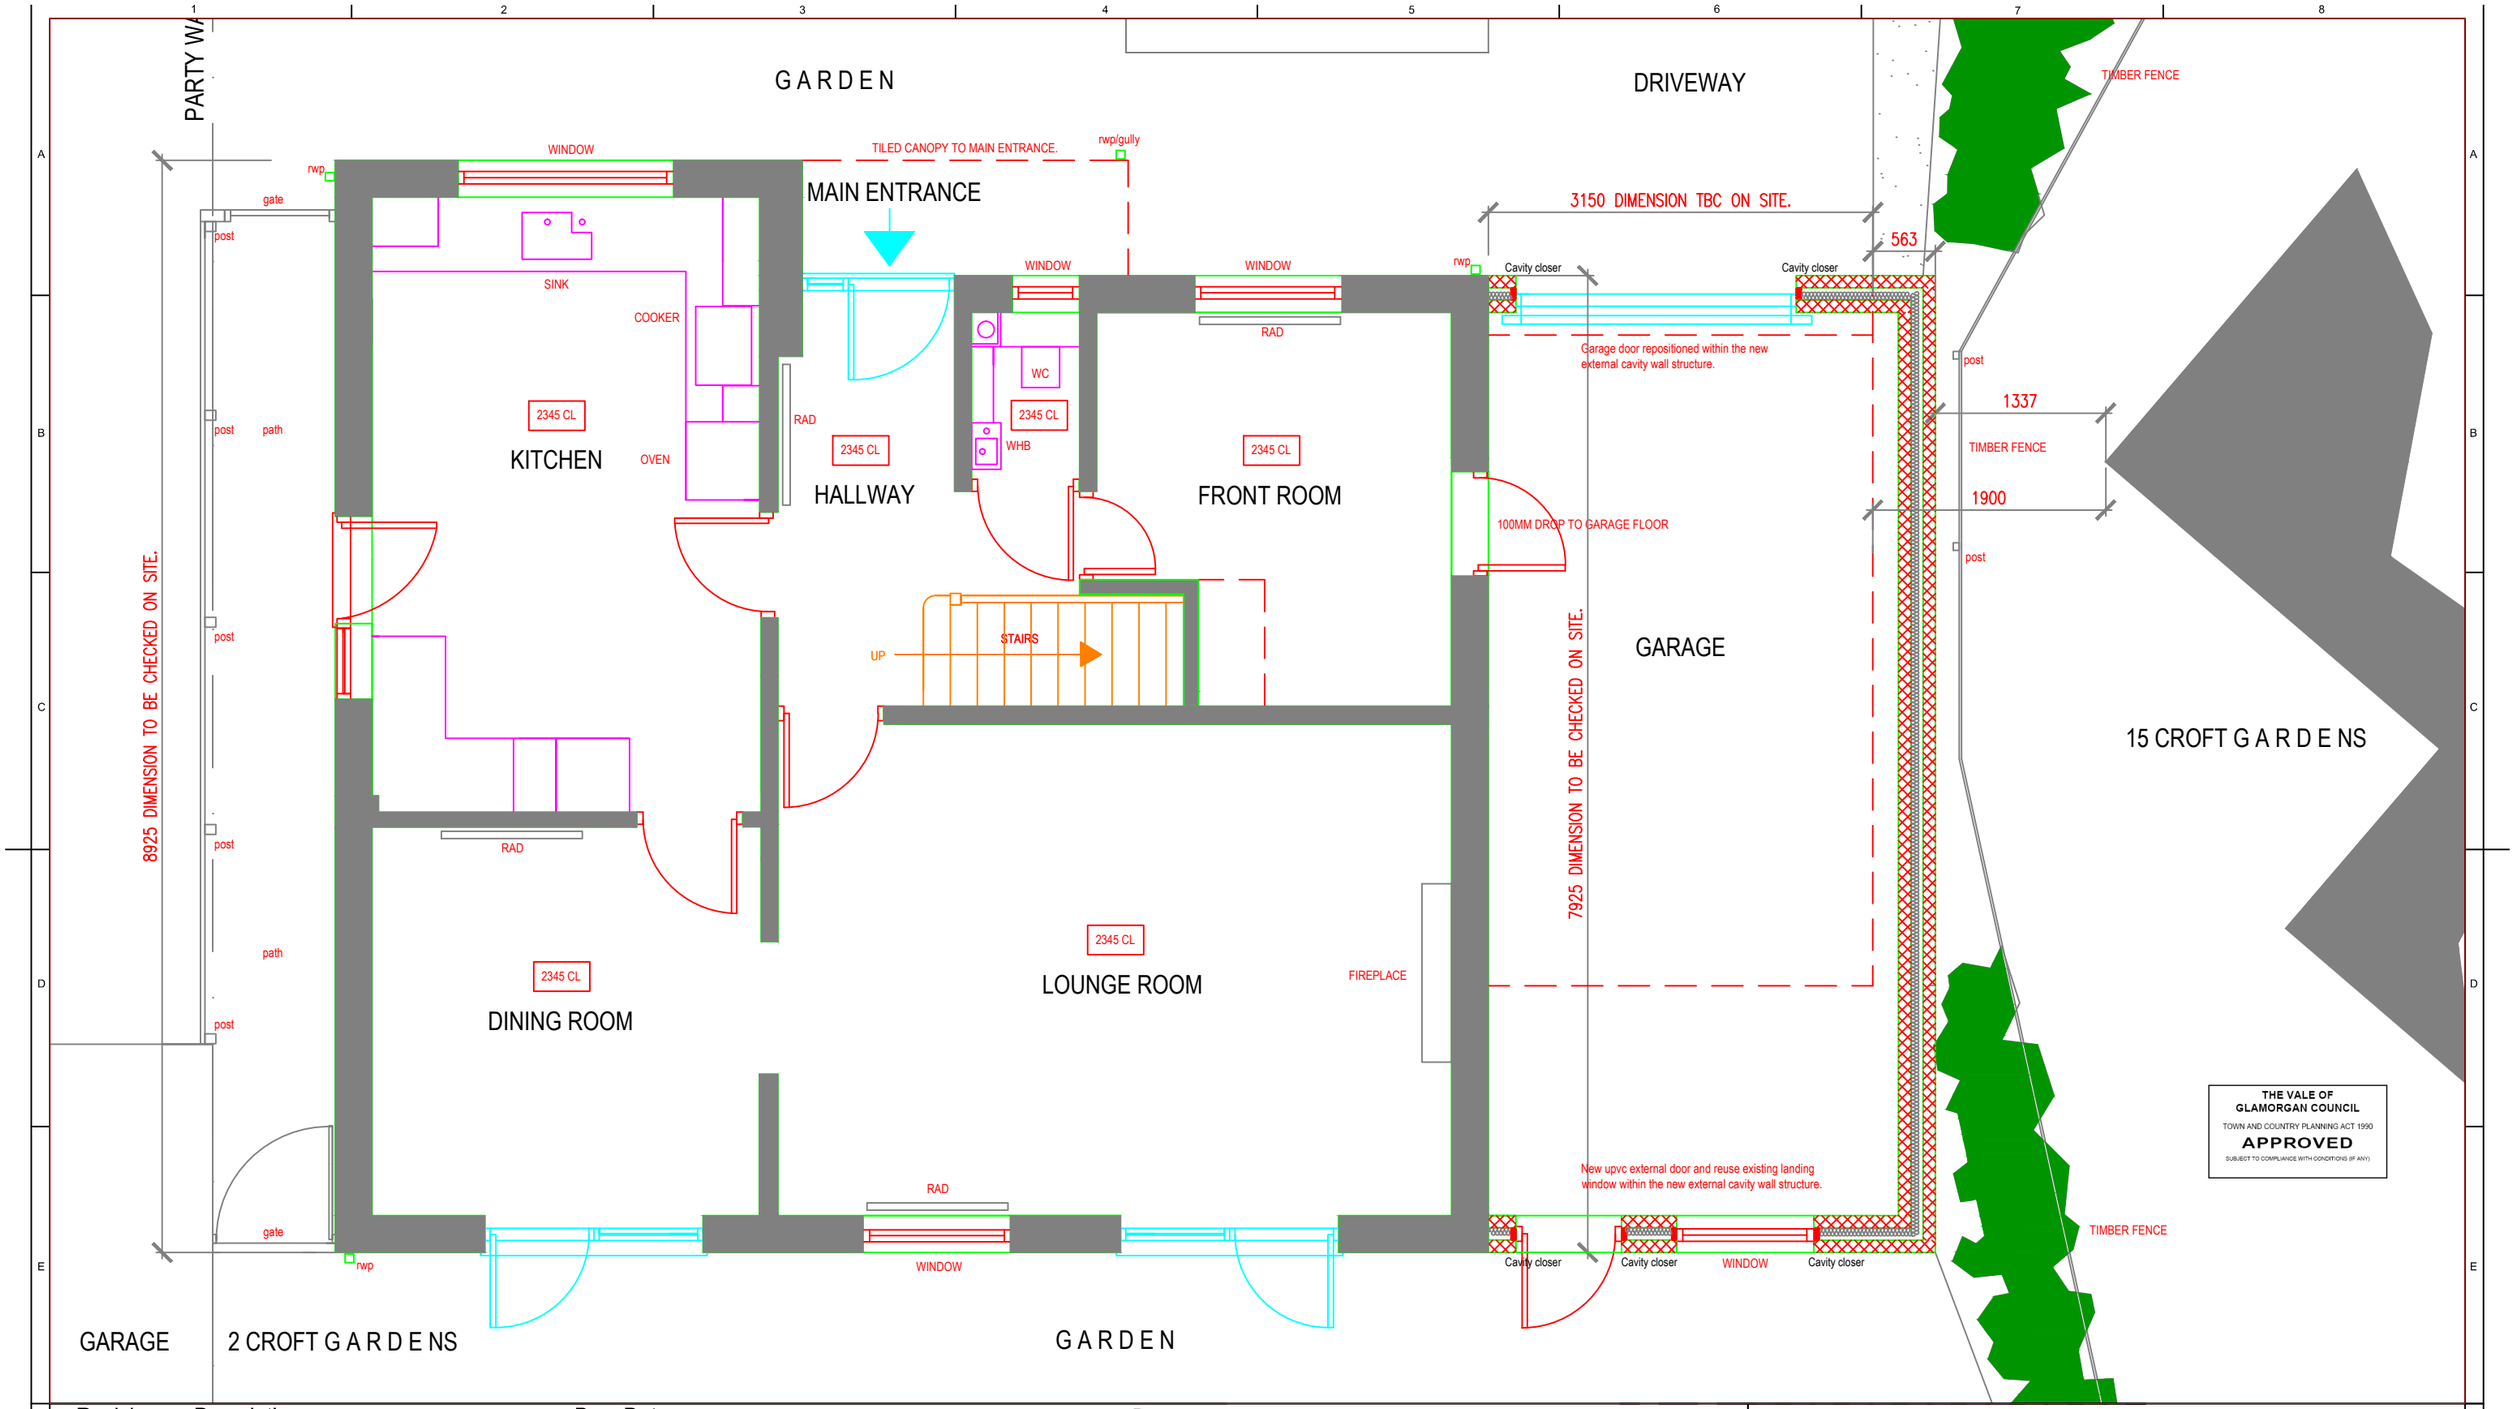

Revision	Description	By	Date

Notes:
DO NOT SCALE.Use figured dimensions only
The Contractor is requested to check all dimensions before any work is commenced.

gjpdesign

Drawn	gjpdesign
Date	August 2014
Checked	
Date	
Scale	1:50@A3

Status
Design
Planning
Building Regulations

gjpdesign
72,Conybeare Road
SULLY,Vale of Glamorgan
CF64 5US
t 02920,531024
m 07934794719
e gjpdesign@btinternet.com
www.gjpdesign.co.uk

gjpdesign
Architectural Design Services

Project	1 CROFT GARDENS SULLY CF64 5GB
Client	MR AND MRS C TRIGG
Description	TWO STOREY SIDE EXTENSION.
	PROPOSED GROUND FLOOR PLAN.

Job No.	Drawing No.	Rev.
GJP__2014__001	PLA__L (0) 004.	