NOTES

1. ALL LEVELS AND DIMENSIONS SHOWN IN METRES UNLESS NOTED OTHERWISE.
2. REFER TO 'THE TRAFFIC SIGNS REGULATIONS AND GENERAL DIRECTIONS - 2002' (TSRGD)
3. ALL HIGHWAY WORKS TO BE CONSTRUCTED IN ACCORDANCE WITH THE CURRENT HIGHWAY AUTHORITY DESIGN GUIDE AND SPECIFICATION.
4. ALL HIGHWAY WORKS ARE TO BE THE SUBJECT OF A SECTION 278 AGREEMENT OF THE HIGHWAY ACT 1980.
5. THIS DRAWING IS COPYRIGHT. ITS USE OR REPRODUCTION WITHOUT WRITTEN PERMISSION OF QUADCONSULT LTD IS PROHIBITED.
6. NO RESPONSIBILITY WILL BE TAKEN FOR ANY CONSTRUCTION WORK UNDERTAKEN PRIOR TO RECEIPT OF TECHNICAL APPROVALS FOR THE INTENDED CONSTRUCTION, OR WHEN WORK IS NOT EXECUTED STRICTLY IN ACCORDANCE WITH THE DRAWINGS.
7. EXISTING WHITE LINES WITHIN EXTENTS OF WORKS TO BE BURNT OFF AND PREPARED FOR NEW WHITE LINING APPLICATION.

S278 GA - NORTH-WEST SECTION OF SITE

SCALE 1:250

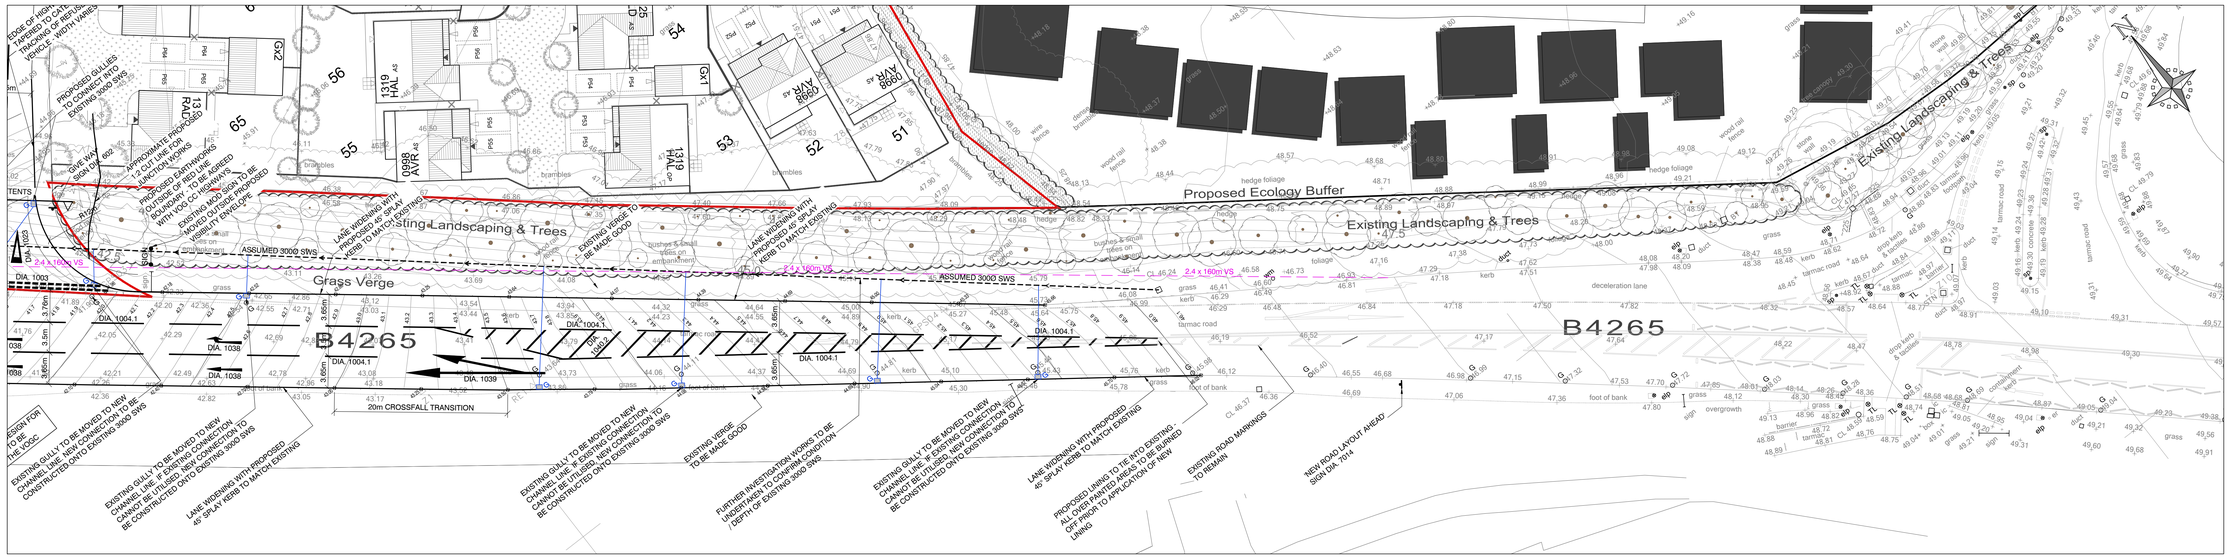

S278 GA - SOUTH-EAST SECTION OF SITE

SCALE 1:250

PRELIMINARY

Rev	Date	Description	By
04	05.10.2017	EXISTING WHITE LINING ADDED	MP
03	21.09.2017	SITE JUNCTION AMENDED TO SUIT VOG CC HIGHWAYS COMMENTS - 12m RADII INCORPORATED TO ENSURE NO CROSSING OF VEHICLES OFF MAIN ROAD.	RWP
02	18.08.2017	TOPOGRAPHICAL SURVEY UPDATED WITH ADDITIONAL SURVEY INFORMATION	ACV
01	28.07.2017	TOPOGRAPHICAL SURVEY EXTENDED	ACV

Dimensions to be verified on site.
This drawing should not be scaled. Use figured dimensions only.
Any discrepancies should be referred to the Engineer prior to work being put in hand.
This drawing is copyright.

QuadConsult Limited
Columbus House, Village Way
Greenmeadow Business Park
Cardiff
CF15 7NE

029 2077 5444
contactus@quadconsult.co.uk
www.quadconsult.co.uk

QuadConsult ENGINEERS IN PARTNERSHIP
Consulting Civil & Structural Engineers

Client
BARRATT HOMES find the one

Project
Land North of B4265, Boverton

Title
SECTION 278 WORKS GENERAL ARRANGEMENT

Drawing Status
SECTION 278

Designed by	Drawn by	Checked by	Date	Scale @ A3 size
ACV	ACV	ACV	NOV 2016	1:250

Project No	Drawing No	Revision
14009	C-200	04

File name 14009 - C-200 Rev 04 Section 278 Layout.dwg