THE VALE OF
GLAMORGAN COUNCIL

TOWN AND COUNTRY PLANNING ACT 1990

APPROVED

SUBJECT TO COMPLIANCE WITH CONDITIONS (IF ANY)

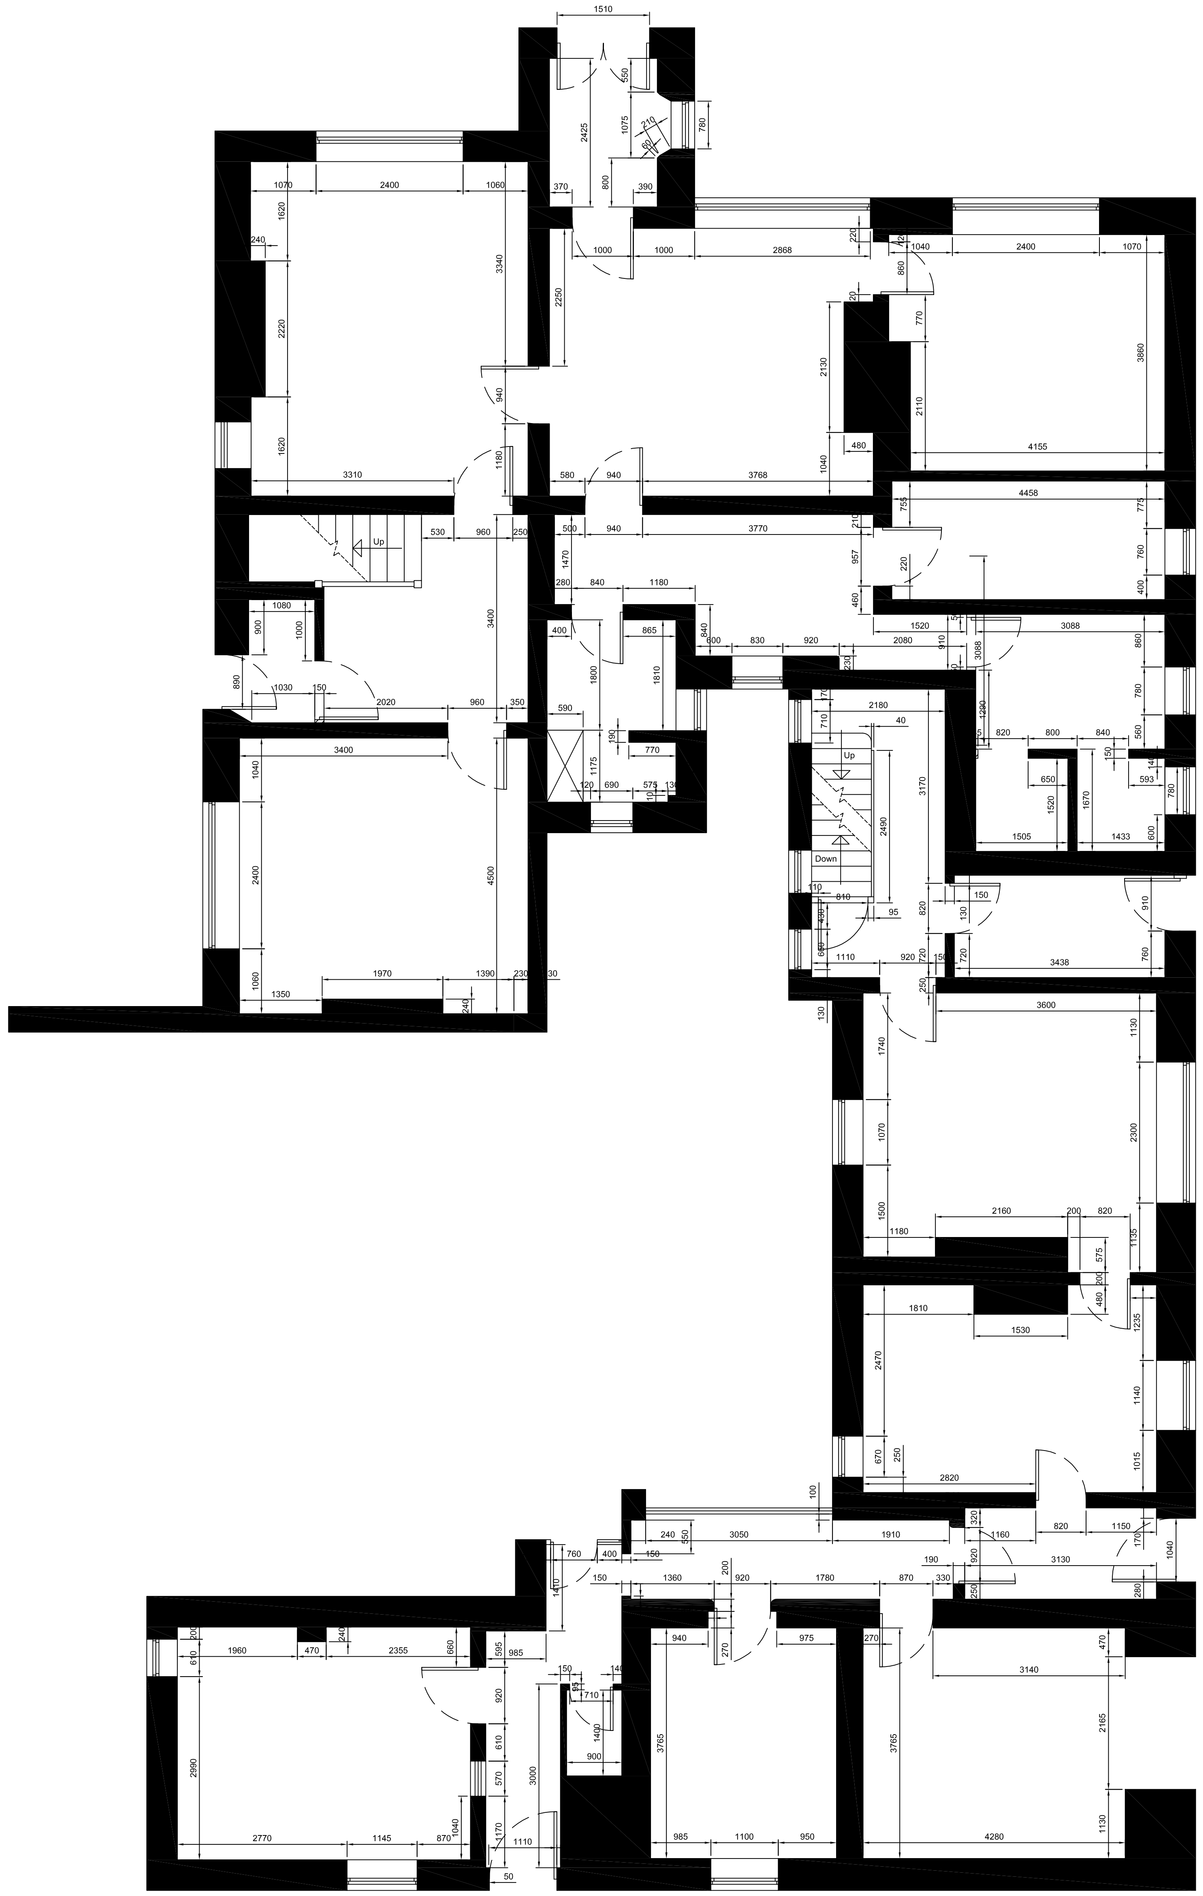

Ground Floor
1:50 @ A0

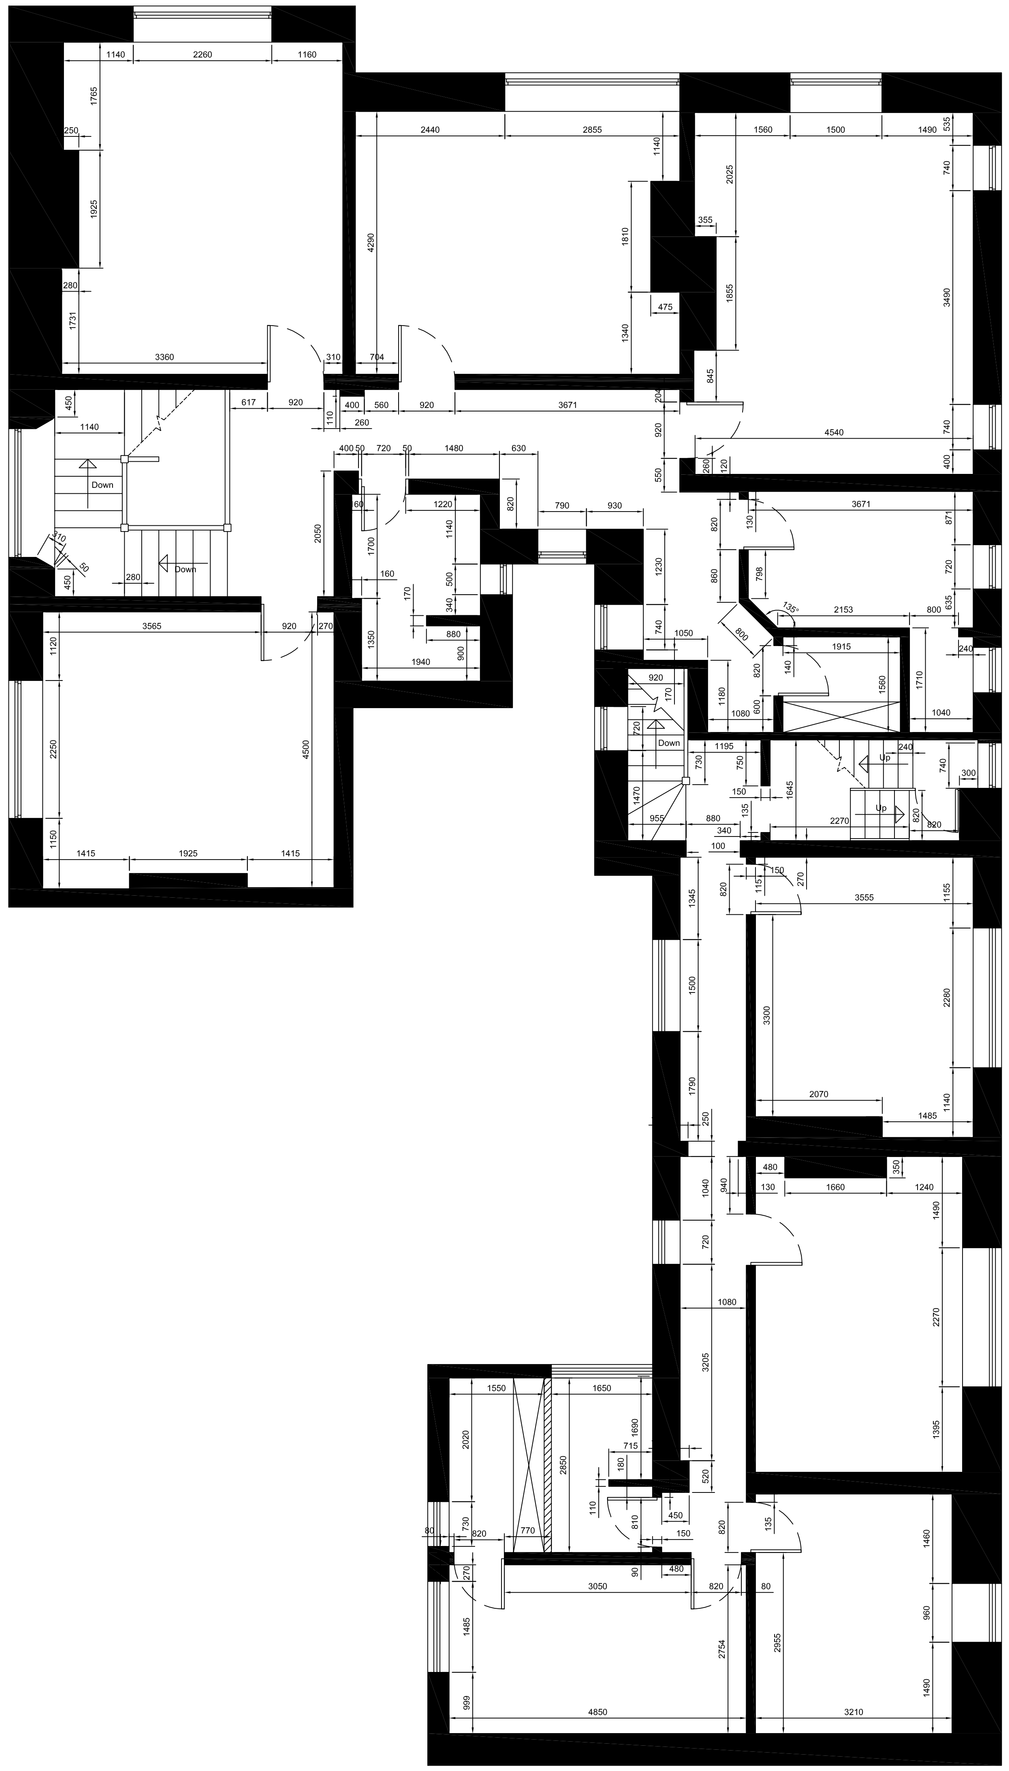

First Floor
1:50 @ A0

Note:

This drawing was created following a site survey. The Cadmen Limited have site measured accessible areas of the building and have scaled off images where necessary and can therefore not guarantee the accuracy of the drawings. The Cadmen Limited strongly advise a site measure by the architect prior to any future building works.

the CADmen ltd
› leading the way in CAD Outsourcing

The Cadmen Limited
Northlands
Rumney
Cardiff
CF3 3AQ
07946 098 678
02922 211 651
EMAIL- mail@thecadmen.co.uk
WEBSITE- www.thecadmen.co.uk

Project Title:
SWANBRIDGE ROAD

Drawing Title:
EXISTING BUILDING
FLOOR PLANS

Stage INFORMATION

Design --

Date NOV'13

Drawn RP

Chkd RP

Scale APX.1:50@A0

DRAWING NO.
SW-FP-01