THE VALE OF GLAMORGAN COUNCIL
TOWN AND COUNTRY PLANNING ACT 1990
APPROVED
SUBJECT TO COMPLIANCE WITH CONDITIONS (IF ANY)

FRONT ELEVATION

REAR ELEVATION

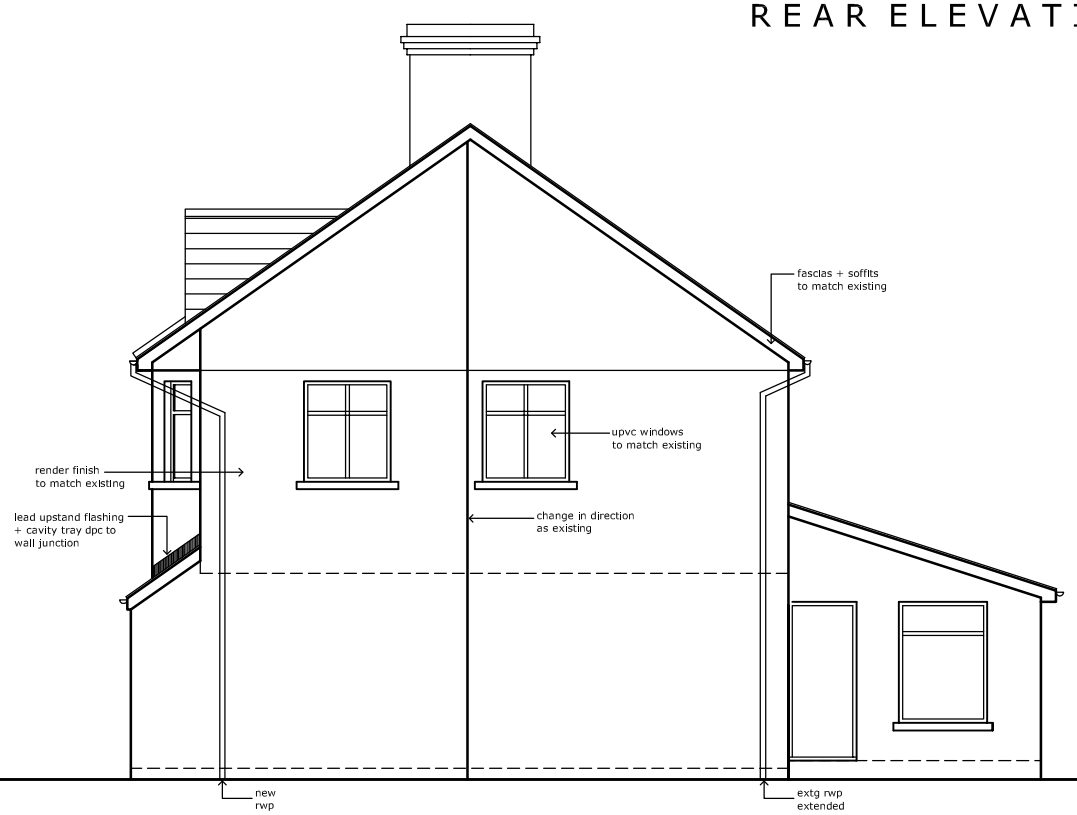

SIDE ELEVATION

This drawing must not be scaled.
Figured dimensions and levels to be used.
Any inaccuracies must be notified to the designer.
Detail drawings and large scale drawings take precedence over smaller drawings.

THIS DRAWINGS IS COPYRIGHT ©

Rev: | Rev: | Rev: | Rev:

PRELIMINARY	
PLANNING	✓
DESIGN	
TENDER	
CONSTRUCTION	

LEGUILCHER ARCHITECTURE
1 POWYS ROAD, PENARTH. CF64 3PB TEL 029 2070 3944

Drawing No. Rev.
1404 / PL04

Project: PROPOSED ALTERATIONS AT 4 SHELLEY CRESCENT, PENARTH.
Title: PROPOSED ELEVATIONS

Scale: 1:100 @ A3
Date: OCT 14
Drawn: CleG
Checked: PS