VALE OF GLAMORGAN COUNCIL
AMENDED PLANS
RECEIVED Date.....

2014/01244/FUL Received 25 November 2014

THE VALE OF GLAMORGAN COUNCIL
TOWN AND COUNTRY PLANNING ACT 1990
APPROVED
SUBJECT TO COMPLIANCE WITH CONDITIONS (IF ANY)

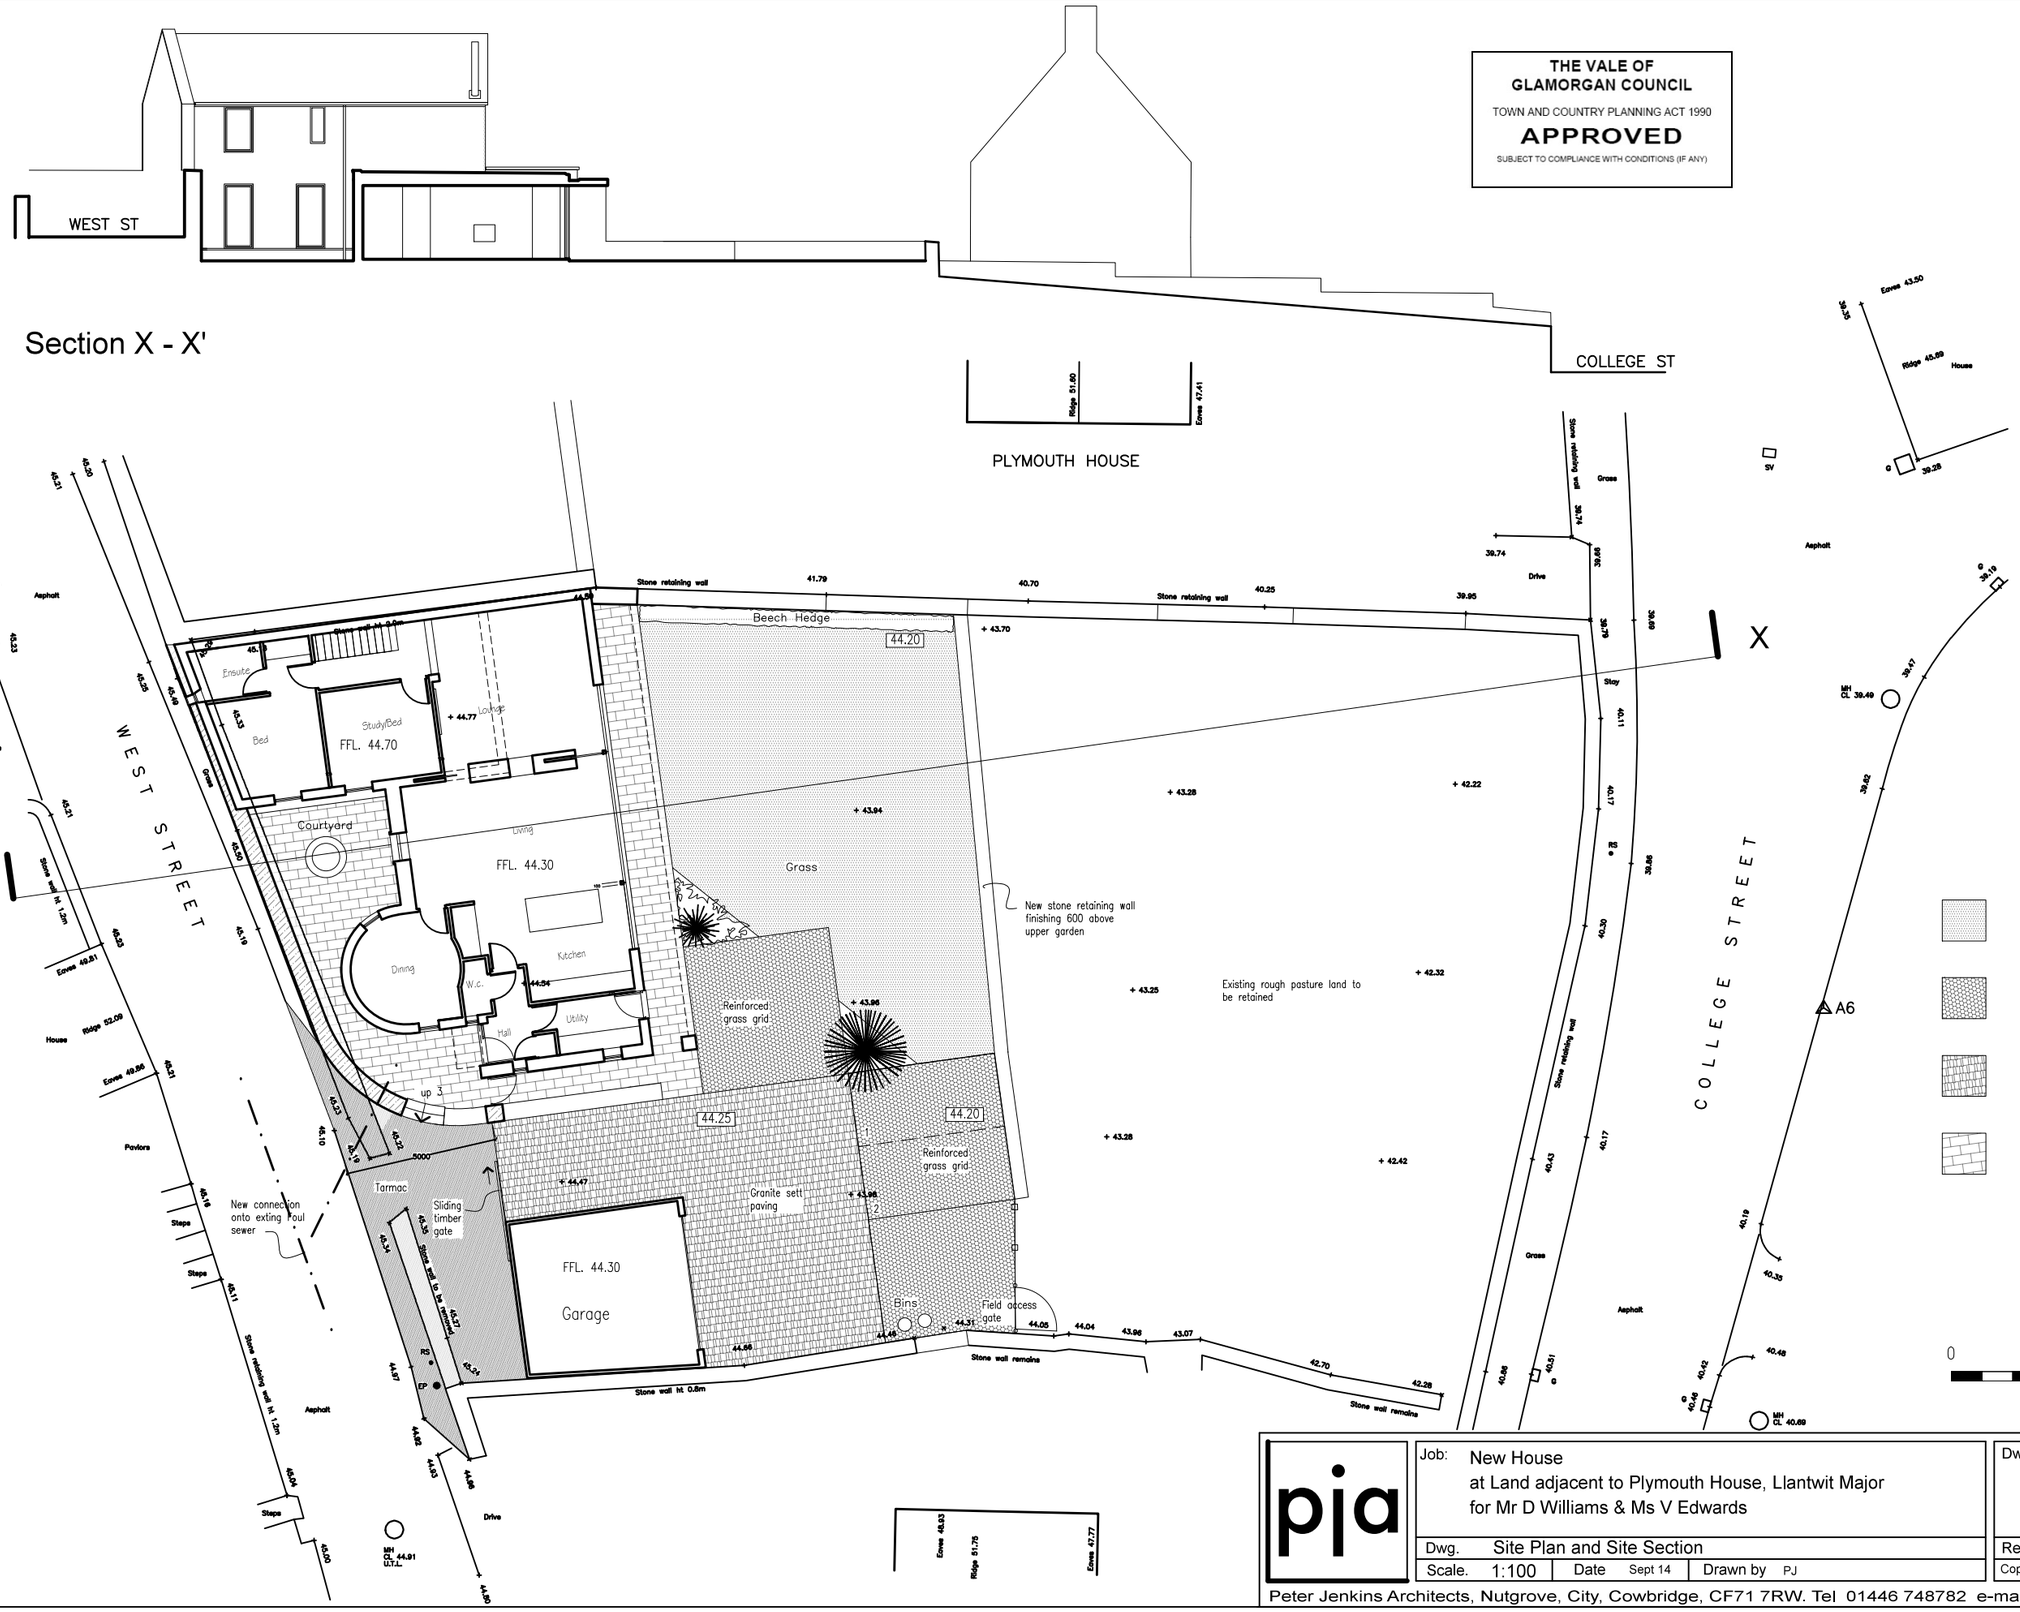

pja

Job: New House
at Land adjacent to Plymouth House, Llantwit Major
for Mr D Williams & Ms V Edwards

Dwg. Site Plan and Site Section

Scale. 1:100 | Date Sept 14 | Drawn by PJ

Dwg No. 744/PL02

Rev No. B

Copyright © Do Not Scale

Peter Jenkins Architects, Nutgrove, City, Cowbridge, CF71 7RW. Tel 01446 748782 e-mail pj@pjarchitects.co.uk