THE VALE OF
GLAMORGAN COUNCIL

TOWN AND COUNTRY PLANNING ACT 1990

REFUSED

ELEVATION 1
WESTGATE STREET

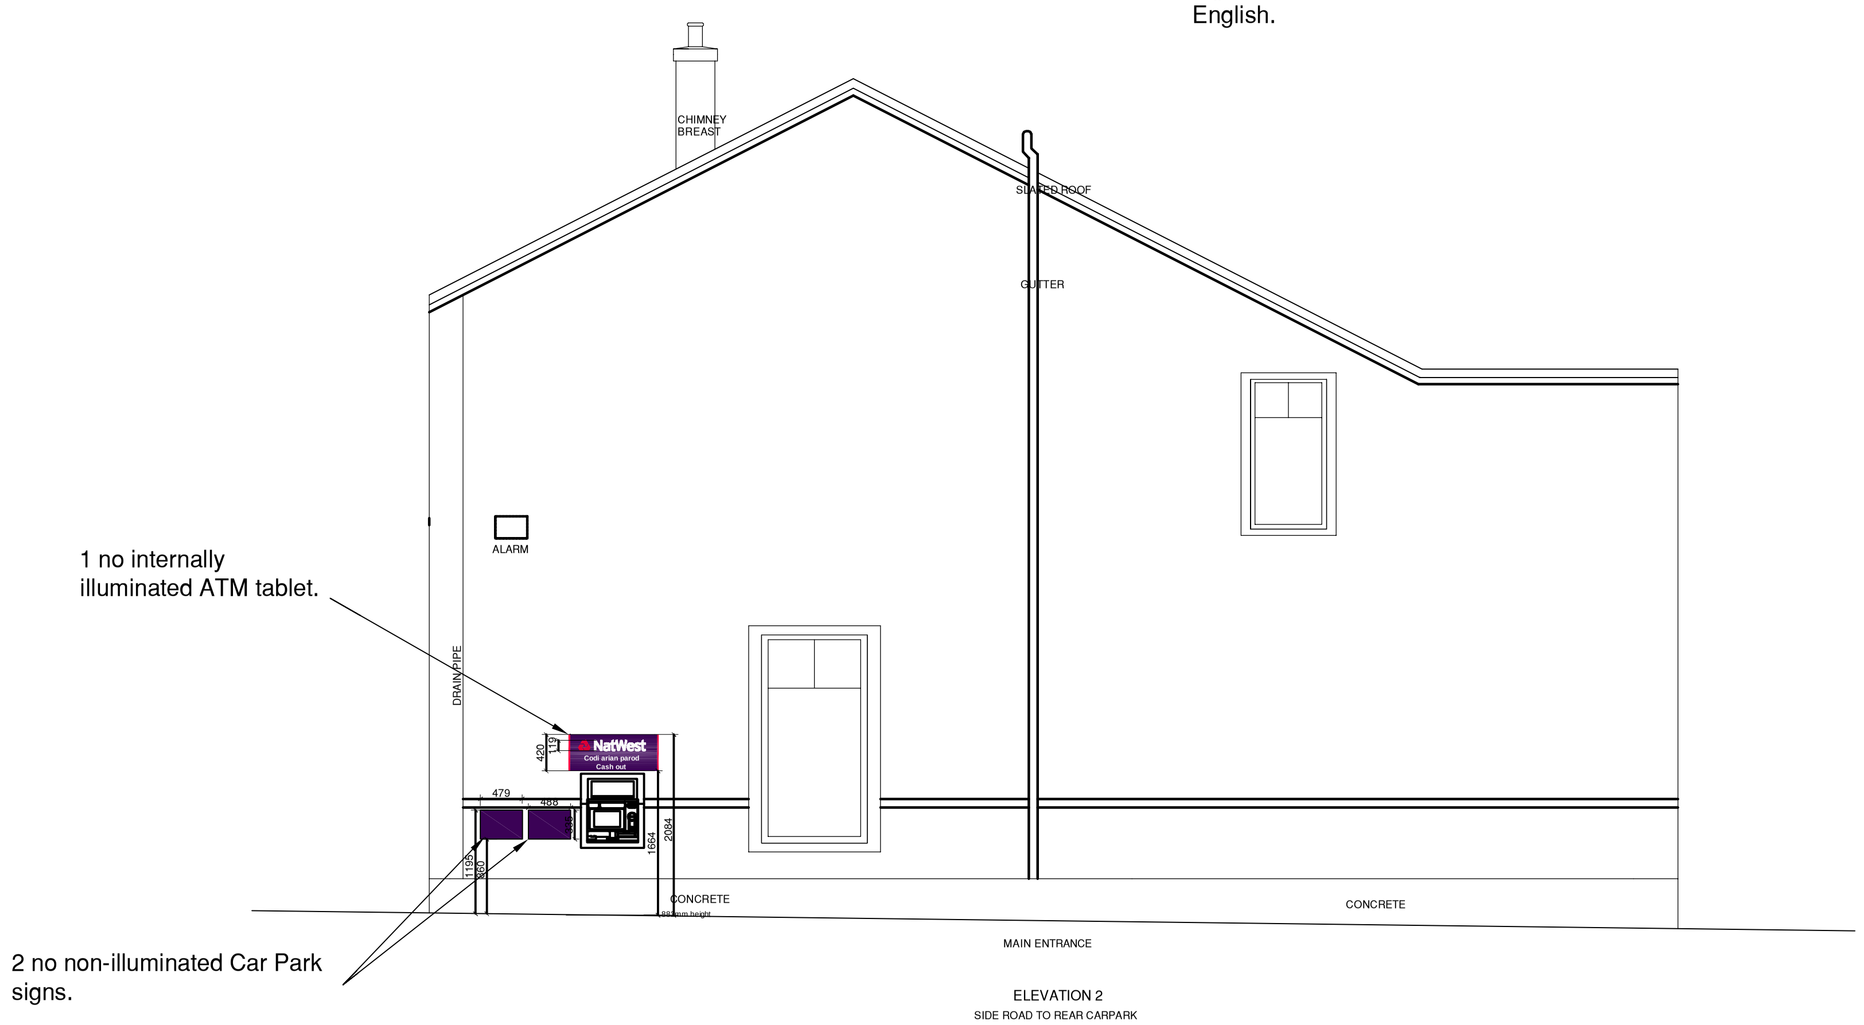

ELEVATION 2
SIDE ROAD TO REAR CARPARK

Internal Reference Document: Drawing to be read in conjunction with the latest;
- Tracker V4
- Design Manual

SCALE
0m 2m 4m 6m 8m 10m 12m 14m 16m 18m 20m

Group Property

Notes:

This drawing is the copyright and property of The Royal Bank of Scotland plc.
It must not be copied or published without written consent.

Please refer to figured dimensions

STYLES&WOOD DESIGN
Aspect House
Manchester Road
Altrincham WA14 5PG
t: +44 (0)161 926 6000
www.stylesandwood.co.uk

PLANNING

rev	description	date

RBS
The Royal Bank of Scotland Group

project
COWBRIDGE VALE OF GLAMORGAN, 4 WESTGATE COWBRIDGE, CF71 7RA

title
ELEVATIONS
WESTGATE STREET
PROPOSED

scale
1:50 @ A1

drn	chk	app
IW	TD	TD
date 16/12/2014	date 16/12/2014	date 16/12/2014

consultants' drawing number
D0572-349-004

brand

rbs drawing number
7571/G1/E1

rev.