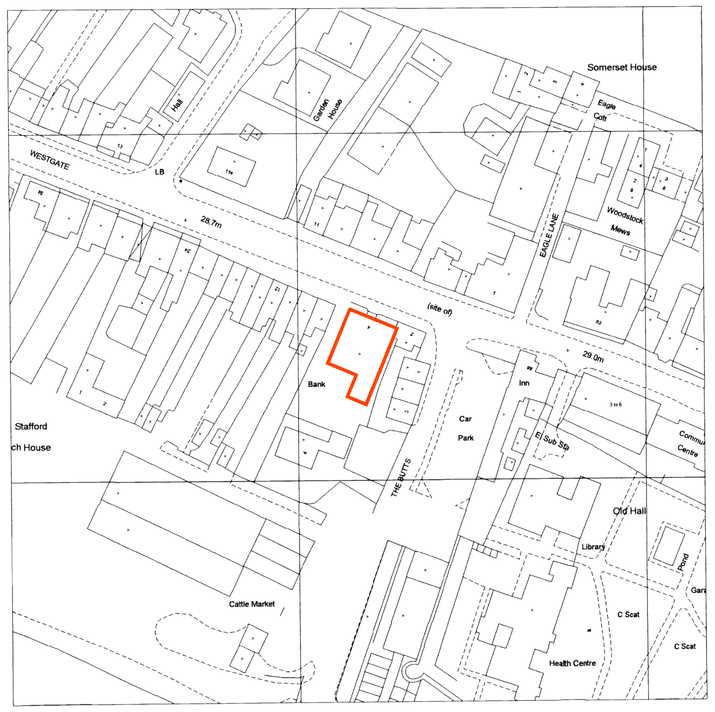

Produced 13 Dec 2000 from Ordnance Survey digital data and incorporating surveyed revision available at this date. © Crown copyright 2000.

Part or all of this Siteplan is enlarged from mapping produced at one or more of the following scales 1:1250, 1:2500, 1:10000.

Due to the resolution of this image, the depiction of a solid line within dashed lines does not necessarily constitute an obstruction at ground level.

Reproduction in whole or in part is prohibited without prior permission of Ordnance Survey.

Ordnance Survey and the OS symbol are registered trade marks and Siteplan a trade mark of Ordnance Survey, the national mapping agency of Great Britain.

20 0 20 40 60 80
Metres

NATWEST
4 WESTGATE
COWBRIDGE
CF71 7RA 104572/90 ZNMGF

Centre coordinates : 299217mE 174736mN

National Grid sheet reference at centre of this Siteplan: SS9974NW.

Supplied by : National Map Centre Tel 020 7222 2466
Serial Number : 669760

Location Plan
Scale: 1:1250

N

10 5 0 10 20 30 40m

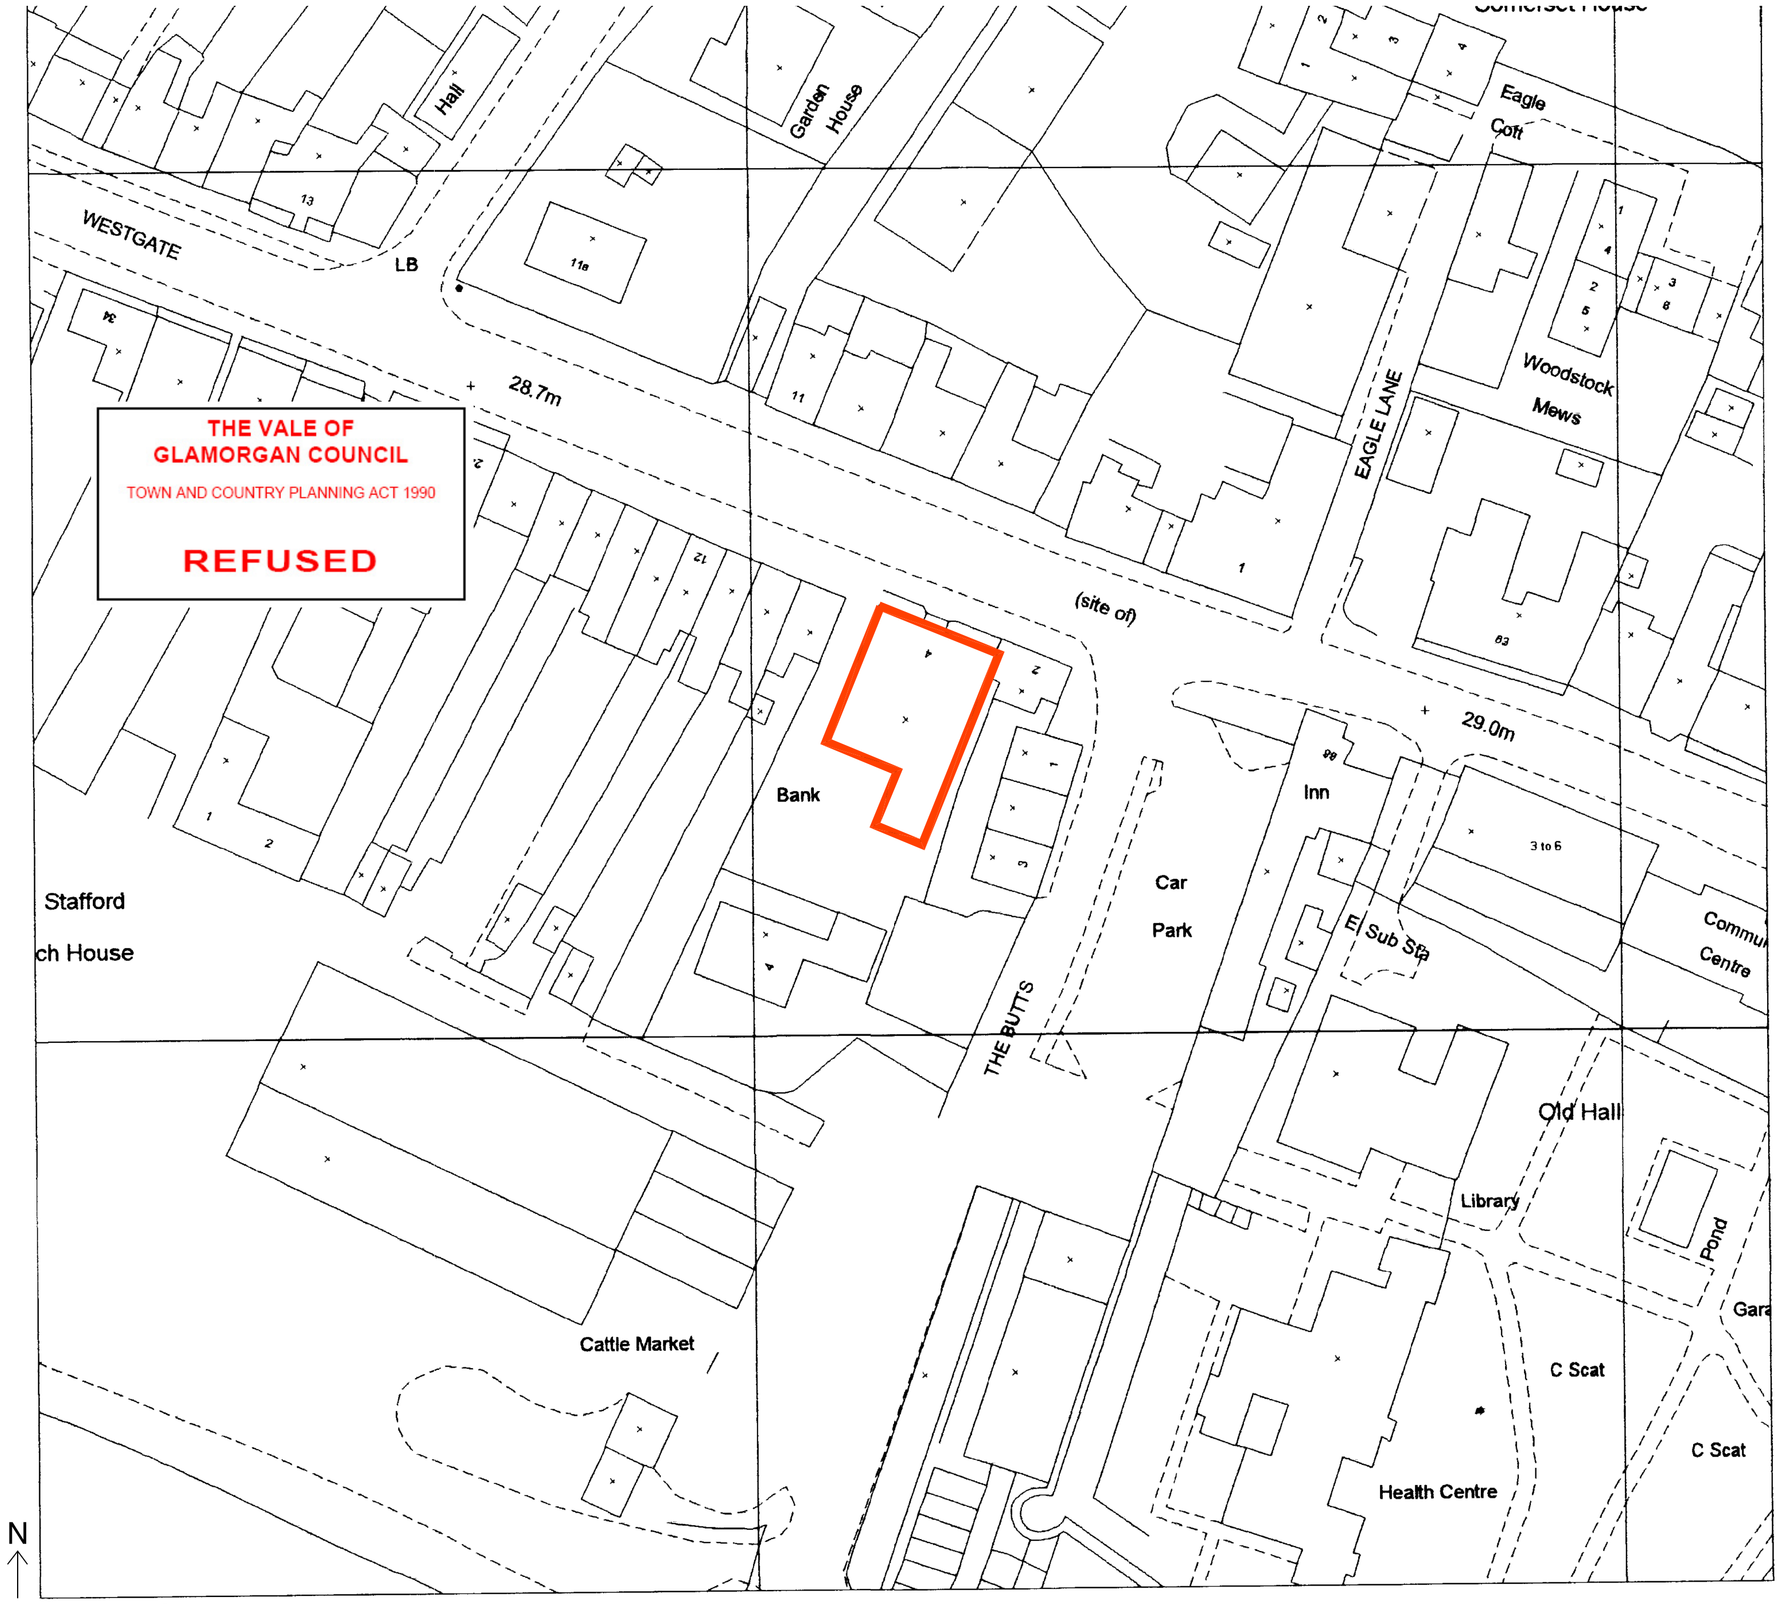

N

Site Plan provided by Ordnance survey 2000
Scale: 1:500

Produced 13 Dec 2000 from Ordnance Survey digital data and incorporating surveyed revision available at this date. © Crown copyright 2000.

Part or all of this Siteplan is enlarged from mapping produced at one or more of the following scales 1:1250, 1:2500, 1:10000.

Due to the resolution of this image, the depiction of a solid line within dashed lines does not necessarily constitute an obstruction at ground level.

Reproduction in whole or in part is prohibited without prior permission of Ordnance Survey.

Ordnance Survey and the OS symbol are registered trade marks and Siteplan a trade mark of Ordnance Survey, the national mapping agency of Great Britain.

20 0 20 40 60 80
Metres

NATWEST
4 WESTGATE
COWBRIDGE
CF71 7RA 104572/90 ZNMGF

Centre coordinates : 299217mE 174736mN

National Grid sheet reference at centre of this Siteplan: SS9974NW.

Supplied by : National Map Centre Tel 020 7222 2466
Serial Number : 669760

Group Property

Notes:

This drawing is the copyright and property of The Royal Bank of Scotland plc.
It must not be copied or published without written consent.

Please refer to figured dimensions

STYLES&WOOD DESIGN
Aspect House
Manchester Road
Altrincham WA14 5PG
t: +44 (0)161 926 6000
www.stylesandwood.co.uk

PLANNING

rev	description	date

RBS
The Royal Bank of Scotland Group

project
COWBRIDGE VALE OF GLAMORGAN, 4 WESTGATE COWBRIDGE CF71 7RA

title
SITE AND LOCATION PLAN
WESTGATE STREET
EXISTING

scale
1:500 & 1:1250 @ A1

drn	chk	app
IW	TD	TD
date 16/12/2014	date 16/12/2014	date 16/12/2014

consultants' drawing number
D0572-349-SP

brand

rbs drawing number
7571/G1/SP

rev.