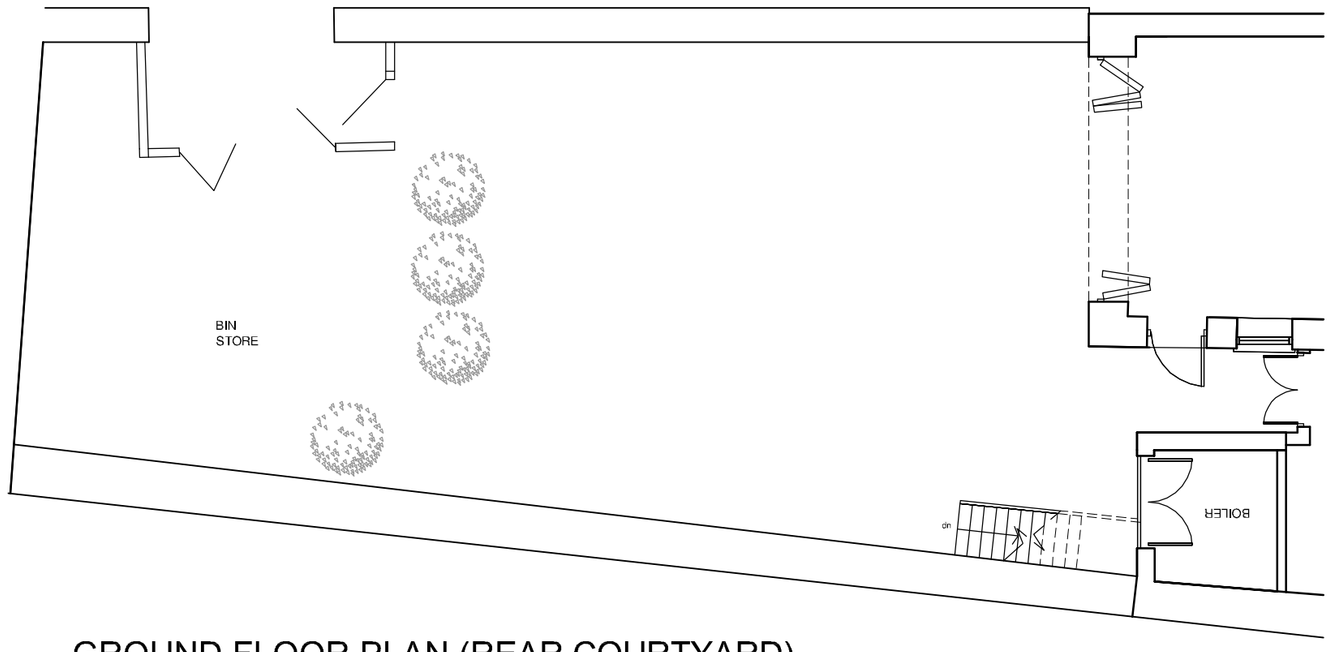

GROUND FLOOR PLAN (REAR COURTYARD)
scale 1:100 @ A2

SOUTH-WEST FACING ELEVATION (REAR COURTYARD)
scale 1:100 @ A2

THE VALE OF GLAMORGAN COUNCIL
TOWN AND COUNTRY PLANNING ACT 1990
APPROVED
SUBJECT TO COMPLIANCE WITH CONDITIONS (IF ANY)

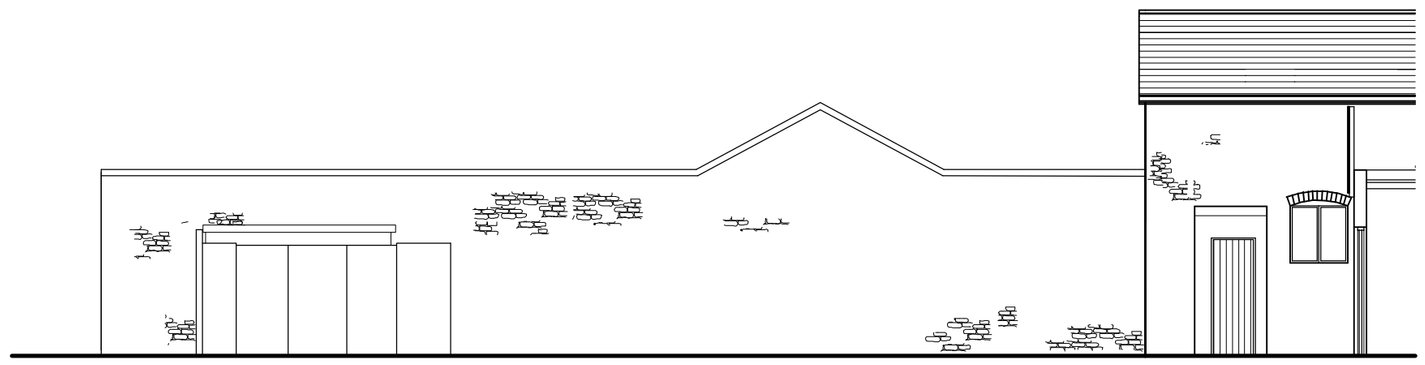

SOUTH-EAST FACING ELEVATION (REAR COURTYARD)
scale 1:100 @ A2

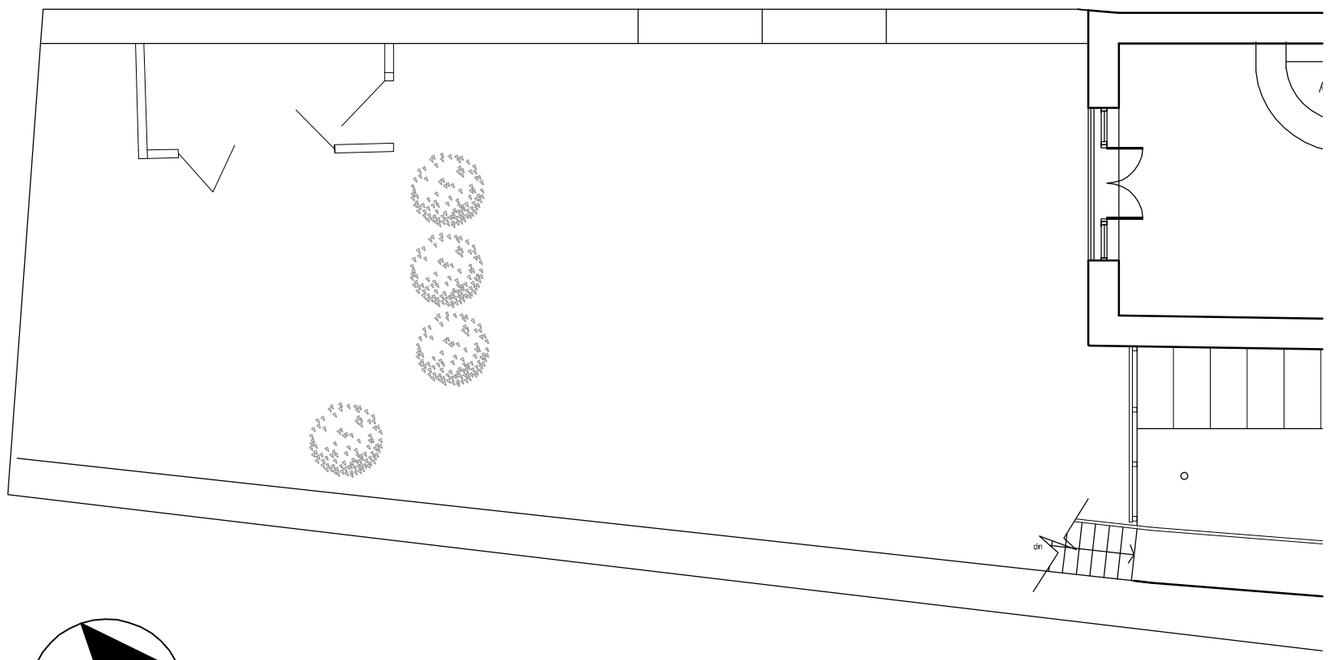

ROOF PLAN (REAR COURTYARD)
scale 1:100 @ A2

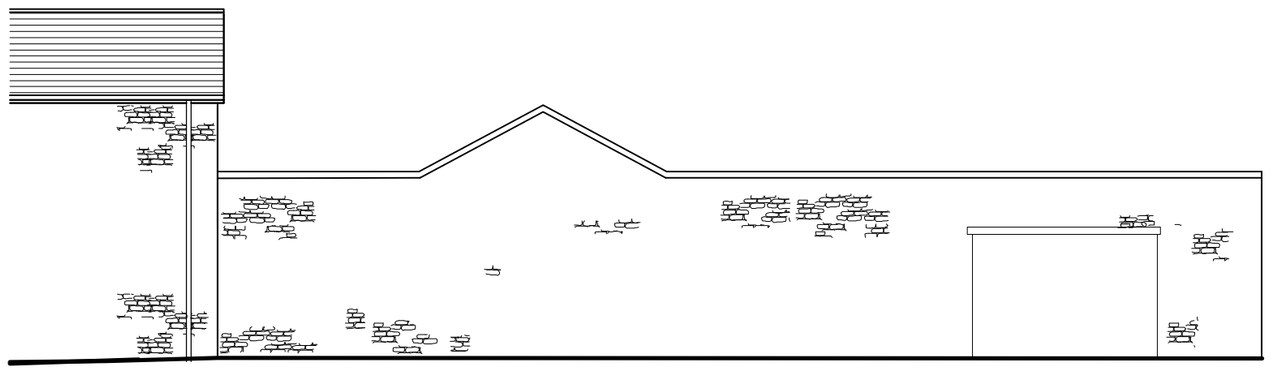

NORTH-WEST FACING ELEVATION (EXTERNAL REAR COURTYARD)
scale 1:100 @ A2

designmanagement**partnership**
8 trade street, cardiff, cf10 5dt
T +44(0)29 2064 4829
F +44(0)29 2064 4831
E mail@designmanagementpartnership.com

notes	rev	date	revision note	initls
5m @ 1:100 2.5m @ 1:50	-	-	- _ _	-

Figured dimensions to be used in preference to scaled sizes
All dimensions to be checked by the contractor before commencing work and any discrepancies reported to the Architect
Drawings to be read in conjunction with Structural Engineers and other consultants drawings.

This drawing is the property of **designmanagementpartnership.**

Copyright is reserved by them and the drawing is issued on the condition that it is not copied, reproduced, retained or disclosed to any unauthorised person either wholly or in part without the consent of **designmanagementpartnership** .

scale @ A2	drawn	check	date	status	job no	rev
1:100	kp	as	20/01/15	Planning	**15.054**	_

title	client	drawing number
Existing Plans & Elevations	The Market Place Cowbridge for Mr Peter Marriott	**040**