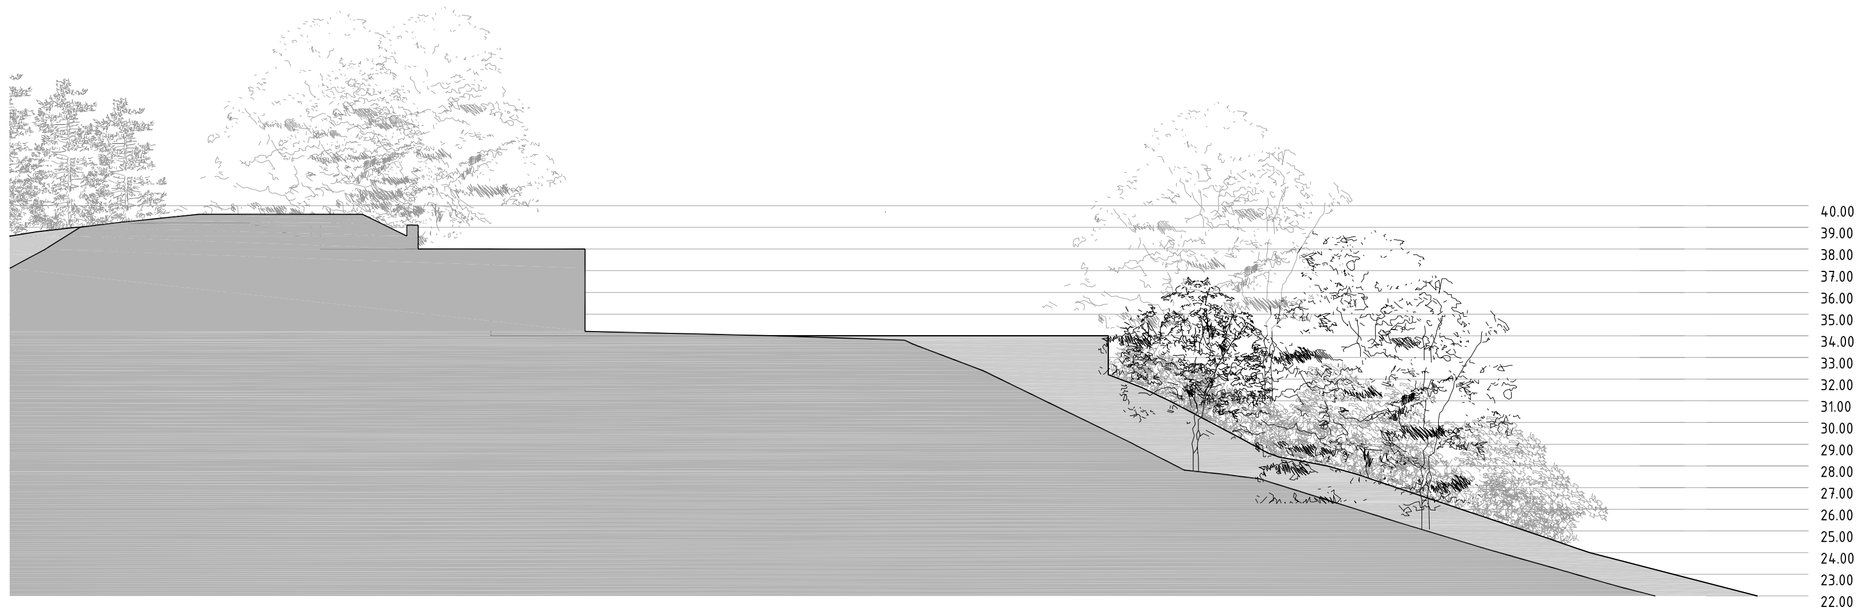

SECTION A-A

SECTION B-B

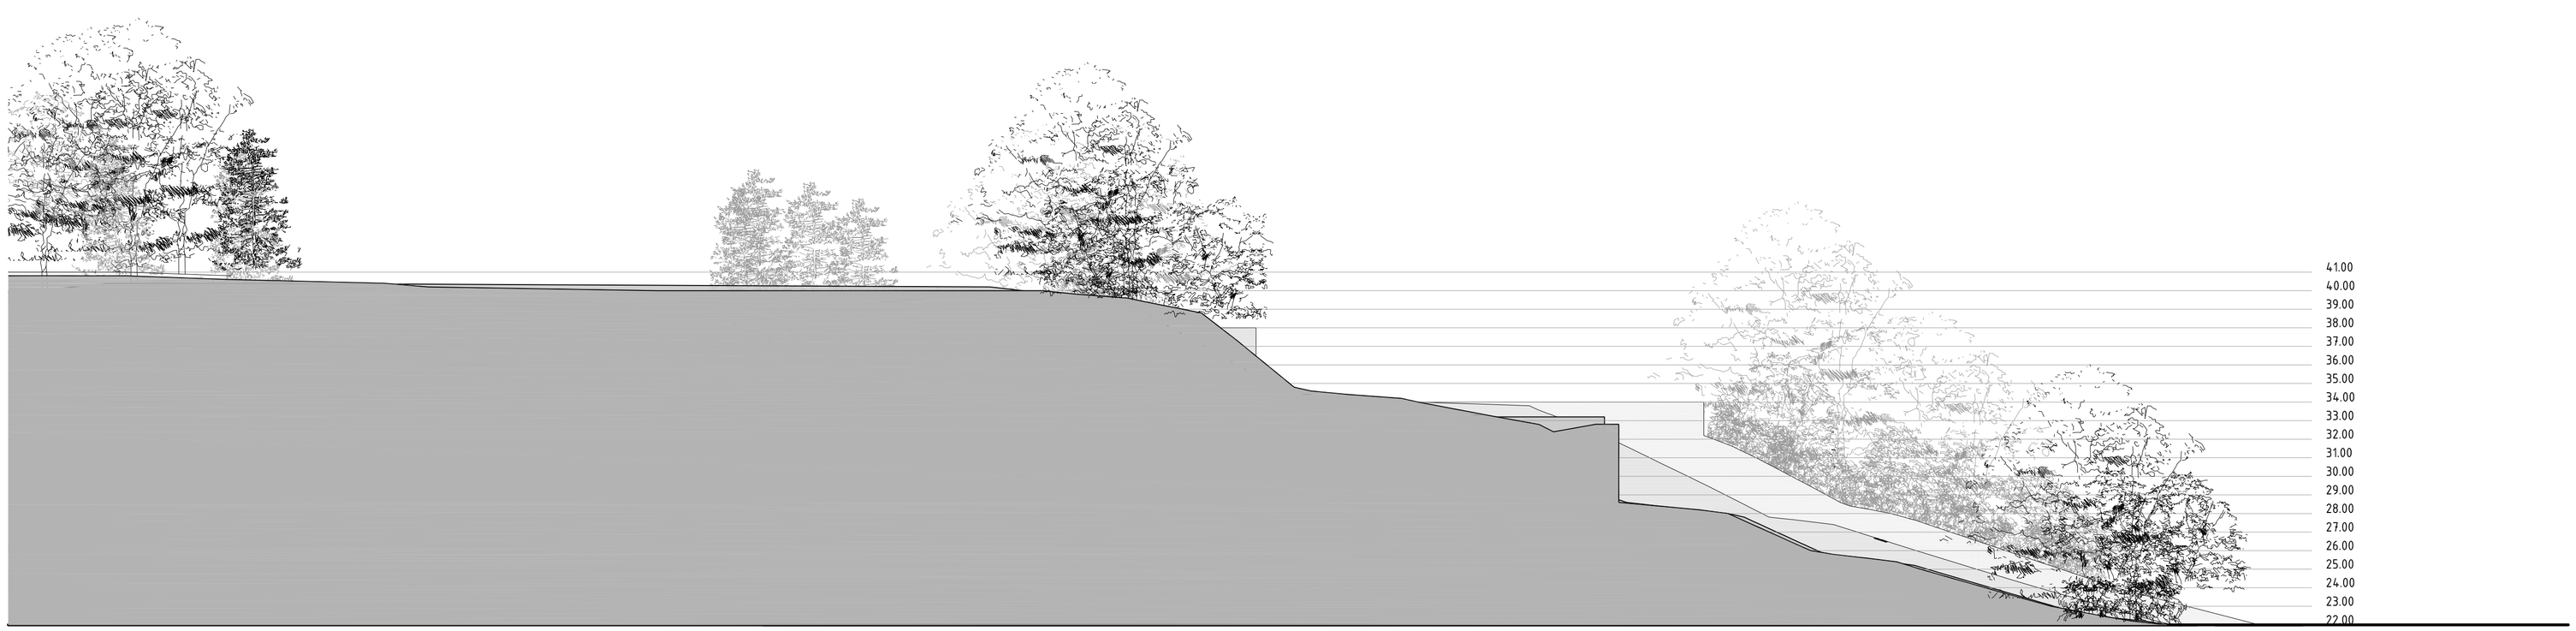

SECTION C-C

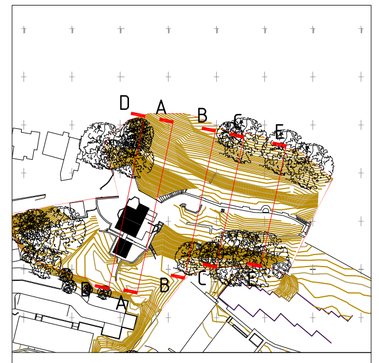

REVISIONS:

PROJECT
LAND AT NORTHCLIFF LODGE

DRAWING
EXISTING GROUND SECTIONS

SCALE
1:200 @ A1

DRAWING NO.
1321/E02

DATE
MAY 15

DRAWN
RT

DRAWING STATUS

PRELIMINARY	☐	INFORMATION	☐	APPROVAL	☐	PLANNING	☒
TENDER	☐	B REGS	☐	CONTRACT	☐	CONSTRUCTION	☐

LOYN & CO ARCHITECTS
21 VICTORIA ROAD PENARTH VALE OF GLAMORGAN CF64 3EG
T: +44 (0)29 20711432 F: +44 (0)29 20402784 E: architecture@loyn.co.uk

COPYRIGHT LOYN & CO ARCHITECTS. DO NOT SCALE THIS DRAWING EXCEPT FOR PLANNING PURPOSES.