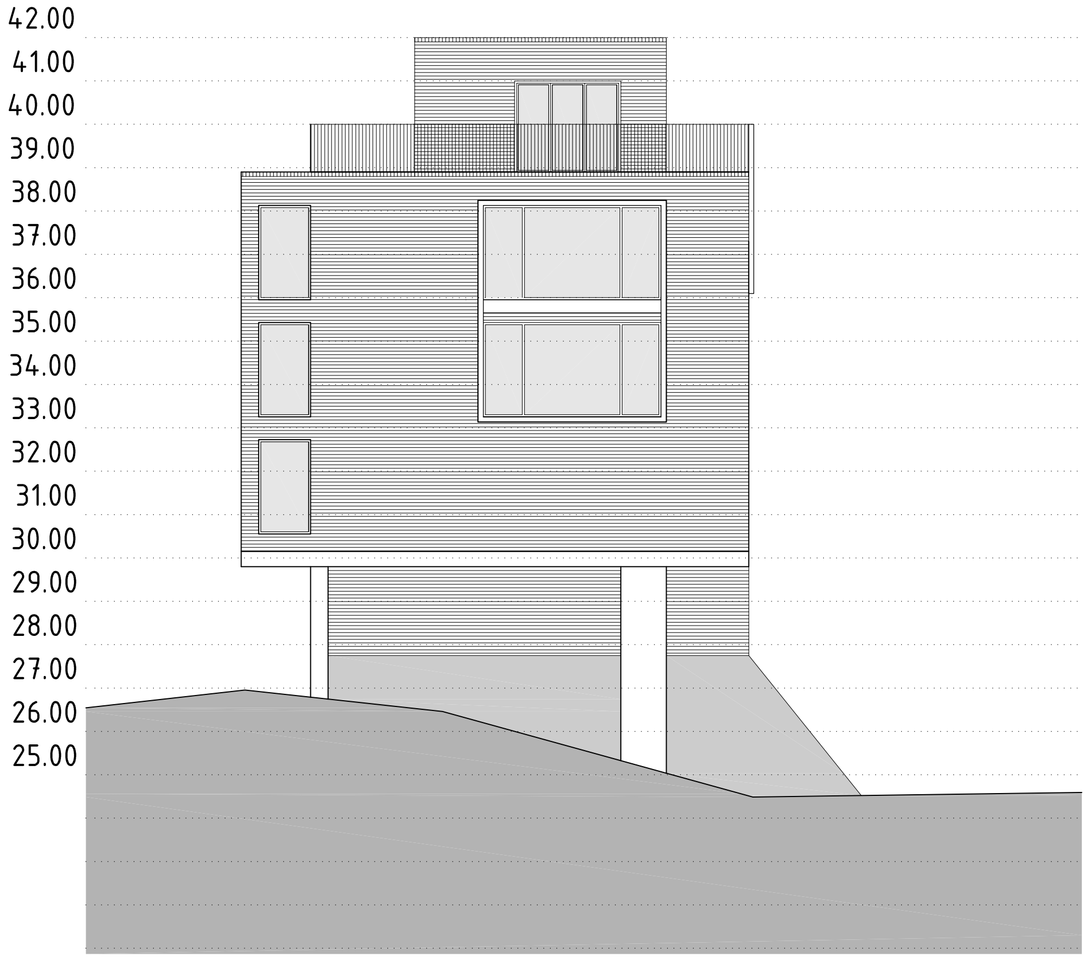

BLOCK B: NORTH GABLE ELEVATION

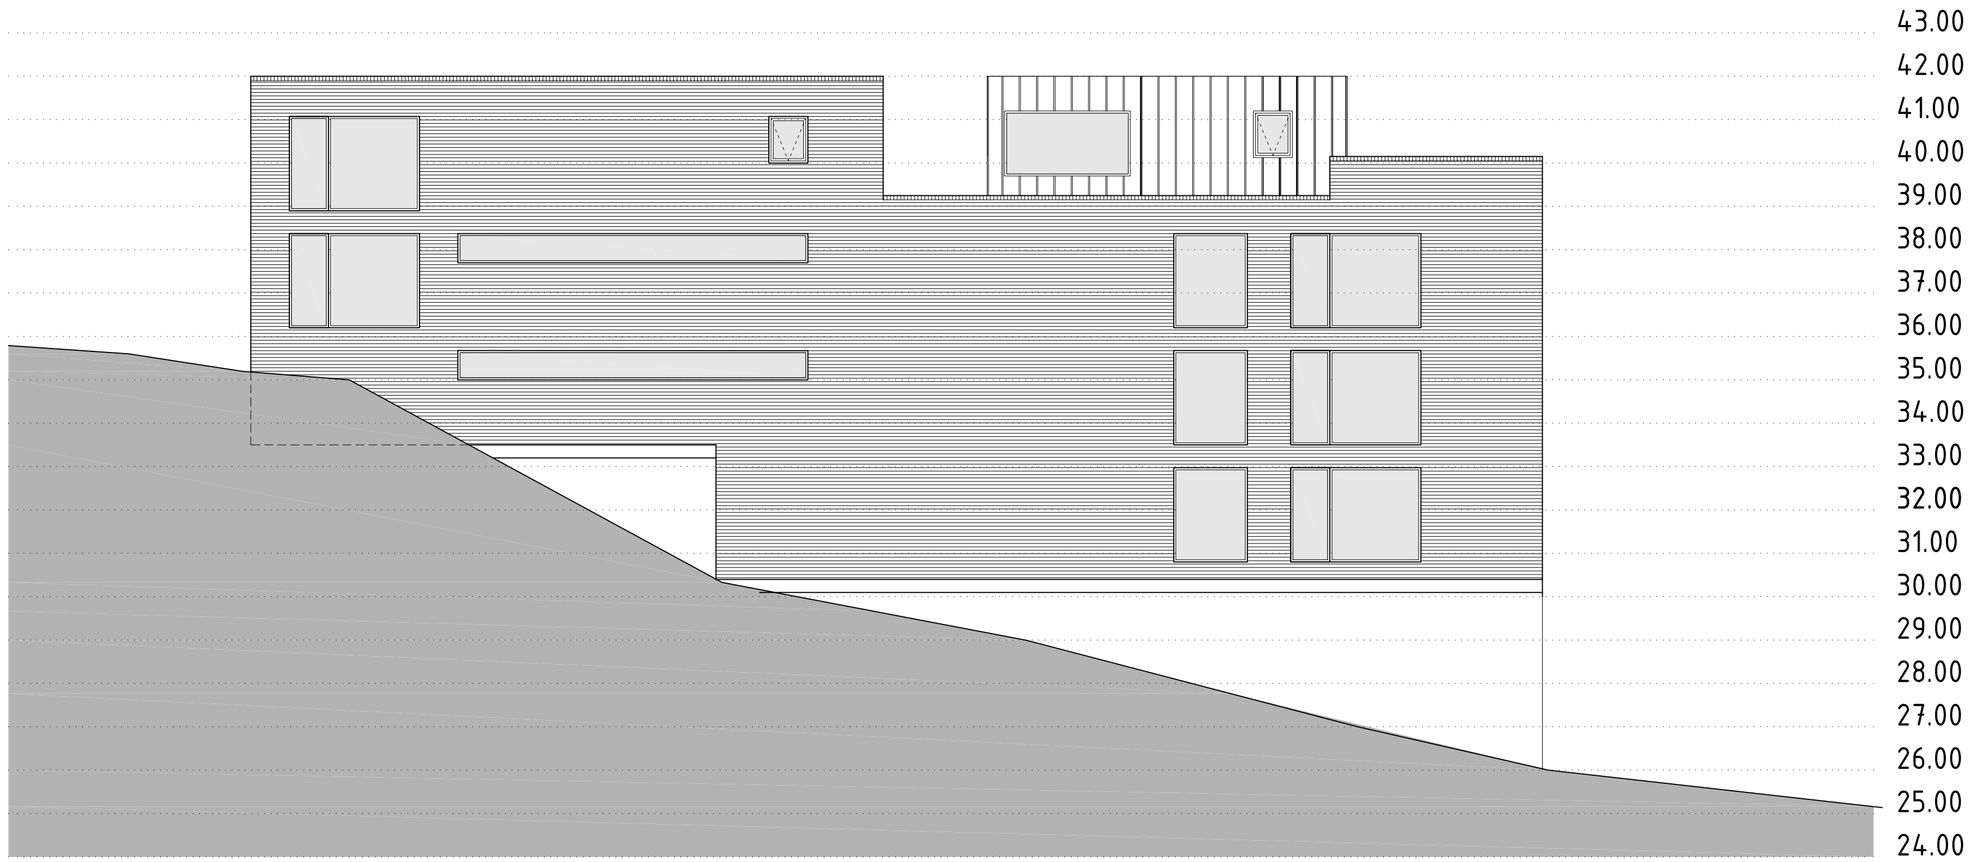

BLOCK B: EAST ELEVATION

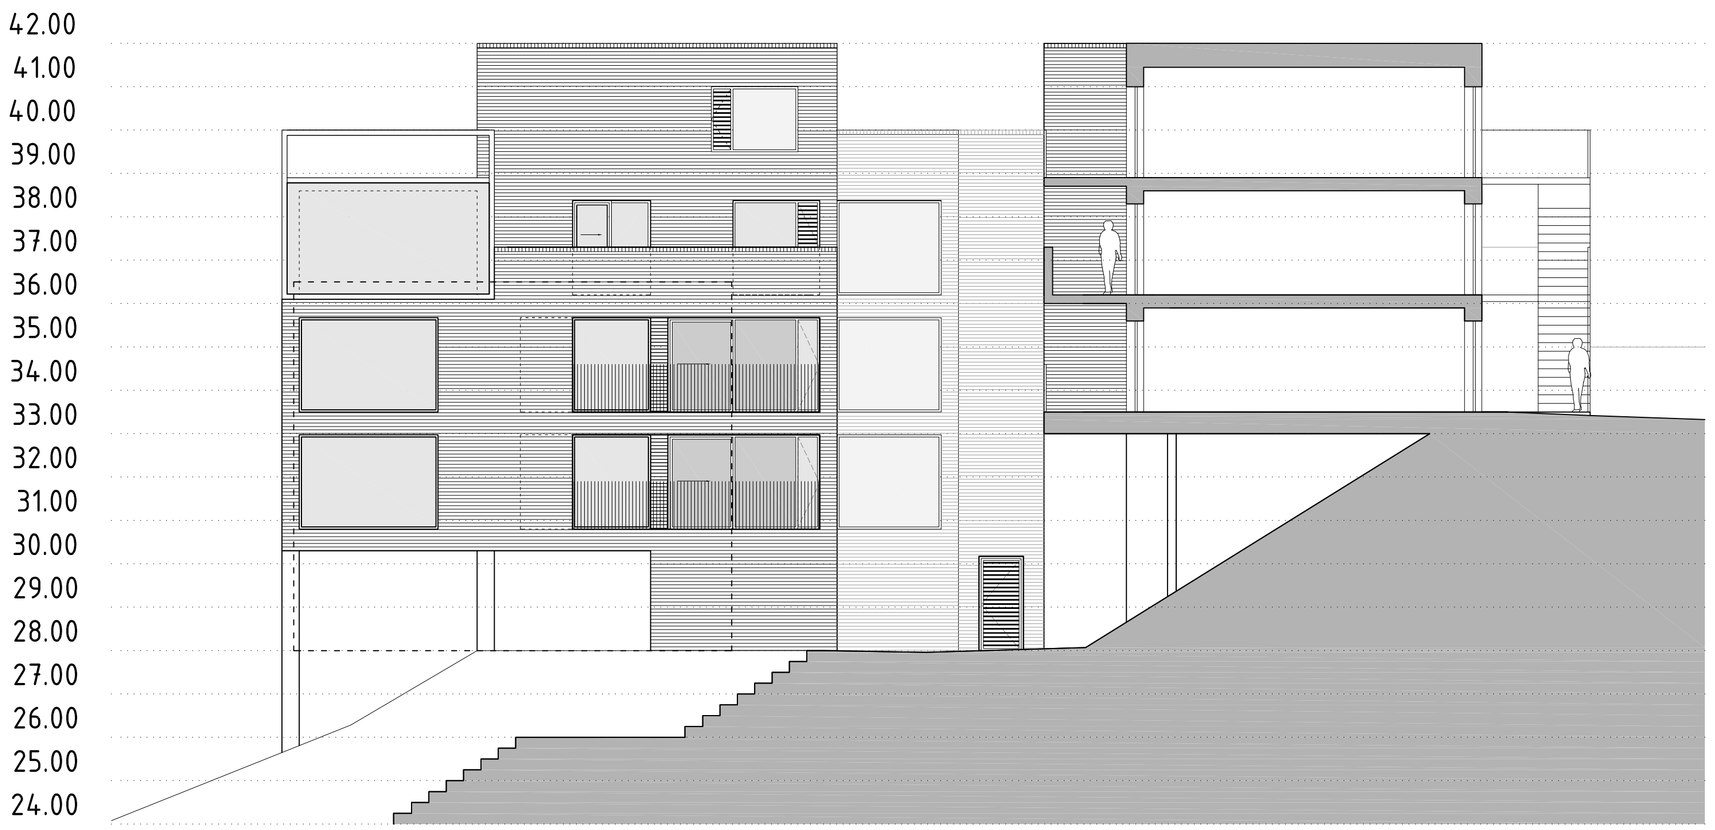

BLOCK B: WEST ELEVATION

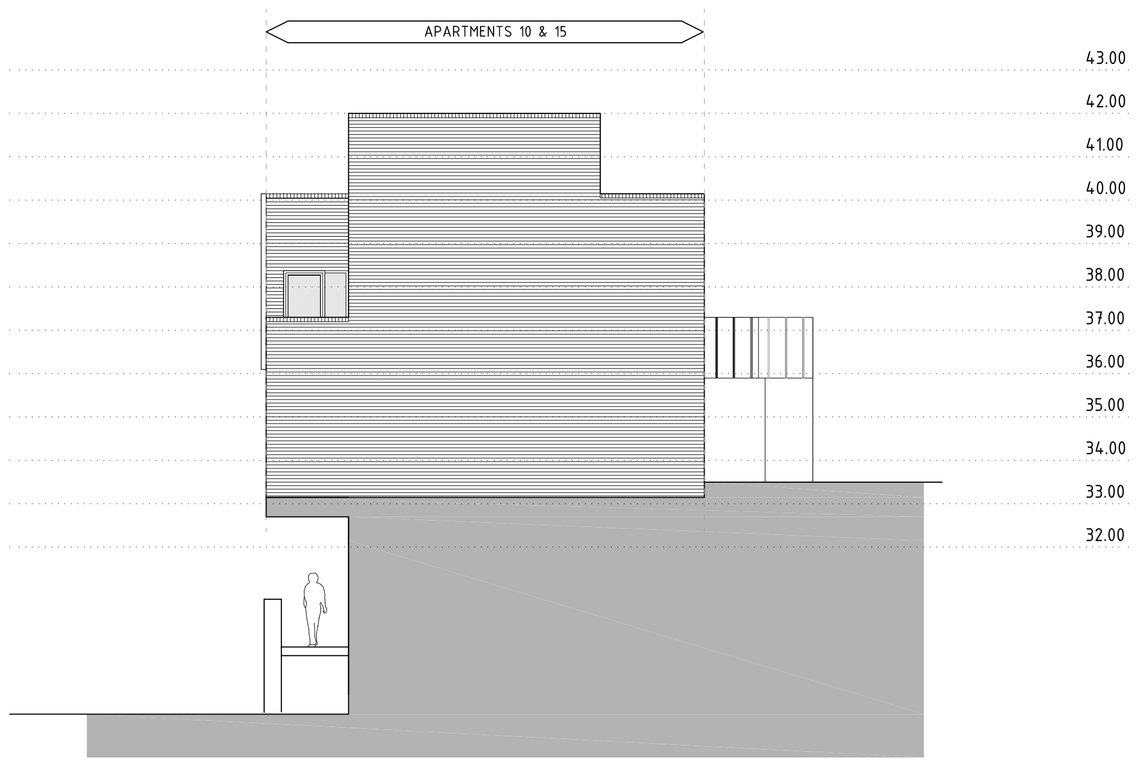

BLOCK B: WEST GABLE ELEVATION

REVISIONS:

PROJECT
LAND AT NORTHCLIFF LODGE

DRAWING
BLOCK B: ELEVATIONS (2)

SCALE
1:100 @ A1

DRAWING NO.
1321/S412

DATE
NOV 15

DRAWN
RT

DRAWING STATUS

PRELIMINARY	☐	INFORMATION	☐	APPROVAL	☐	PLANNING	☒
TENDER	☐	B. REGS	☐	CONTRACT	☐	CONSTRUCTION	☐

LOYN & CO ARCHITECTS
21 VICTORIA ROAD PENARTH VALE OF GLAMORGAN CF64 3EG
T: +44 (0)29 20711432 F: +44 (0)29 20402784 E: architecture@loyn.co.uk

COPYRIGHT LOYN & CO ARCHITECTS. DO NOT SCALE THIS DRAWING EXCEPT FOR PLANNING PURPOSES.