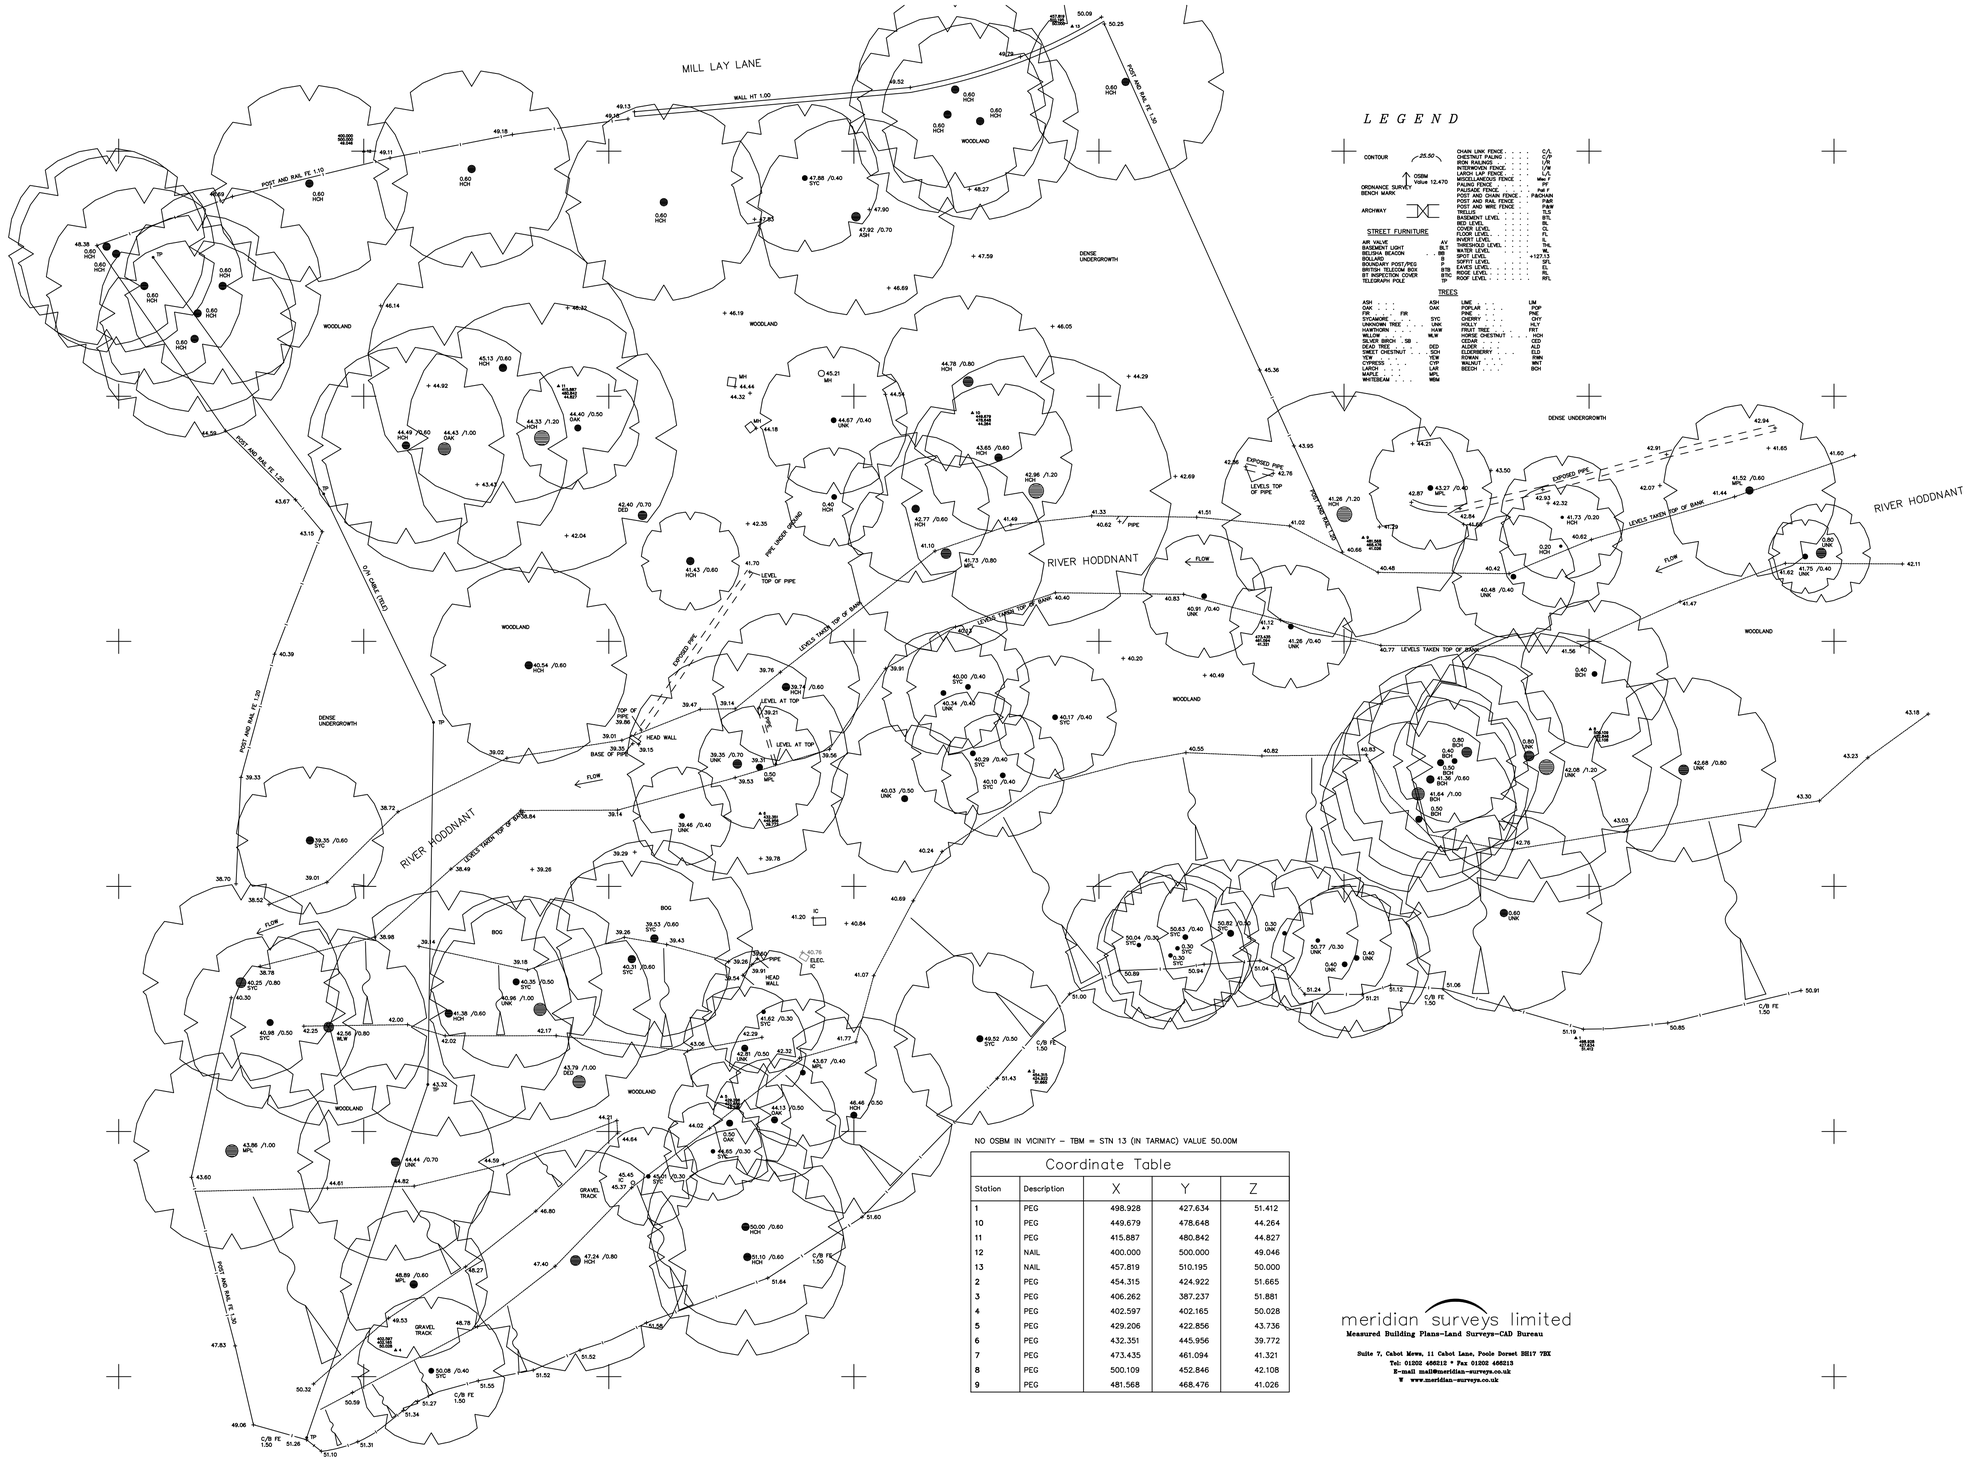

LEGEND

CONTOUR 25.50
OSBM Value 12.470
ORDNANCE SURVEY BENCH MARK
ARCHWAY

CHAIN LINK FENCE	C/L
CHESTNUT PALING	C/P
IRON RAILINGS	I/R
INTERWOVEN FENCE	I/F
LOOSE BOARD FENCE	L/B
MISCELLANEOUS FENCE	M/F
PALING FENCE	PF
PALISADE FENCE	Pal F
POST AND CHAIN FENCE	P&CHAIN
POST AND RAIL FENCE	P&R
POST AND WIRE FENCE	P&W
TRELLIS	TLS
BASEMENT LEVEL	B/L
GROUND LEVEL	G/L
COVER LEVEL	CL
FLOOR LEVEL	FL
INVERT LEVEL	IL
SILL LEVEL	SL
WATER LEVEL	WL
SPOT LEVEL	+127.13
SOFFIT LEVEL	SFL
EAVES LEVEL	EL
RIDGE LEVEL	RL
ROOF LEVEL	RFL

STREET FURNITURE

AIR VALVE	AV
BASEMENT LIGHT	BLT
BELISHA BEACON	BB
BENCH	B
BOUNDARY POST/PEG	P
BRITISH TELECOM BOX	BTB
BT INSPECTION COVER	BTIC
TELEGRAPH POLE	TP

TREES

ASH	ASH	LIME	LIM
OAK	OAK	POPLAR	POP
PINE / FIR		PRUNUS	PRU
SYCAMORE	SYC	CHERRY	CHT
UNKNOWN TREE	UNK	HOLLY	HLY
HAWTHORN	HAW	FRUIT TREE	FRT
MULBERRY	MLB	HORSE CHESTNUT	HCH
SILVER BIRCH SB		PLUM	PLM
DEAD TREE	DED	ALDER	ALD
SWEET CHESTNUT	SCH	ELDERBERRY	ELD
YEW	YEW	ROWAN	RWN
WILLOWS	WIL	WALNUT	WNT
LARCH	LAR	BEECH	BCH
MAPLE	MPL		
WHITEBEAM	WBM		

NO OSBM IN VICINITY – TBM = STN 13 (IN TARMAC) VALUE 50.00M

Coordinate Table

Station	Description	X	Y	Z
1	PEG	498.928	427.634	51.412
10	PEG	449.679	478.648	44.264
11	PEG	415.887	480.842	44.827
12	NAIL	400.000	500.000	49.046
13	NAIL	457.819	510.195	50.000
2	PEG	454.315	424.922	51.665
3	PEG	406.262	387.237	51.881
4	PEG	402.597	402.165	50.028
5	PEG	429.206	422.856	43.736
6	PEG	432.351	445.956	39.772
7	PEG	473.435	461.094	41.321
8	PEG	500.109	452.846	42.108
9	PEG	481.568	468.476	41.026

meridian surveys limited
Measured Building Plans-Land Surveys-CAD Bureau
Suite 7, Cabot Mews, 11 Cabot Lane, Poole Dorset BH17 7BX
Tel: 01202 466212 * Fax 01202 466213
E-mail mail@meridian-surveys.co.uk
W www.meridian-surveys.co.uk

Site Survey

Scale 1:250

0m 5m 10m 15m 20m 25m

Scale 1: 250

Rev.	Drawn	Date	Change
C	SJM	24/06/16	PLANNING APP ISSUE

Drawing Title: Site Survey

Project Name: Tree Tent Camp Facilities
Land at Ham Woods, Ham Manor Park, LLANTWIT MAJOR
Vale of Glamorgan CF61 1BD

Client: Oota Property Ltd

Scale (at A1)	Date	Drawn
As shown @ A1	24.09.2016	SJM

Drg. no. MDS 1068/PA201 Rev. C

partner LABC

© This drawing is the copyright of Morgan Design Studio Ltd. All dimensions to be checked on site by contractor and not scaled from this drawing . Morgan Design Studio Ltd accept no liability for any expense, loss or damage of whatsoever nature and however arising; from any variation made to this drawing; or in the execution of the work to which it relates, which has not been referred to them and their approval obtained. This drawing may not be copied or distributed or displayed without prior consent.

Chartered Institute of Architectural Technologists Registered Practice

Morgan Design Studio, Unit 2 Tabernacle Walk, East Street, Blandford Forum, Dorset, DT11 7DL t: 01258 450615 m: 0755 796 2724 e: simon@morgandesignstudio.co.uk w: www.morgandesignstudio.co.uk

10 0 10 20 50 100mm NATURAL SCALE ORIGINAL DRAWING SIZE 841 x 594