NOTES

GENERAL

1. ALL DIMENSIONS ARE IN MILLIMETRES UNLESS NOTED OTHERWISE.
ALL LEVELS ARE IN METRES UNLESS NOTED OTHERWISE.
2. ALL LEVELS RELATE TO ORDNANCE DATUM UNLESS NOTED OTHERWISE.
3. DO NOT SCALE FROM THIS DRAWING. USE FIGURED DIMENSIONS ONLY.
4. ANY DISCREPANCIES TO BE REPORTED IMMEDIATELY TO THE ENGINEER.
5. THIS DRAWING TO BE READ IN CONJUNCTION WITH ALL RELEVANT ARCHITECTS, SUBCONTRACTORS AND SPECIALISTS DRAWINGS AND SPECIFICATIONS.
6. THIS DRAWING IS COPYRIGHT © PROPERTY OF SHEAR DESIGN LIMITED.

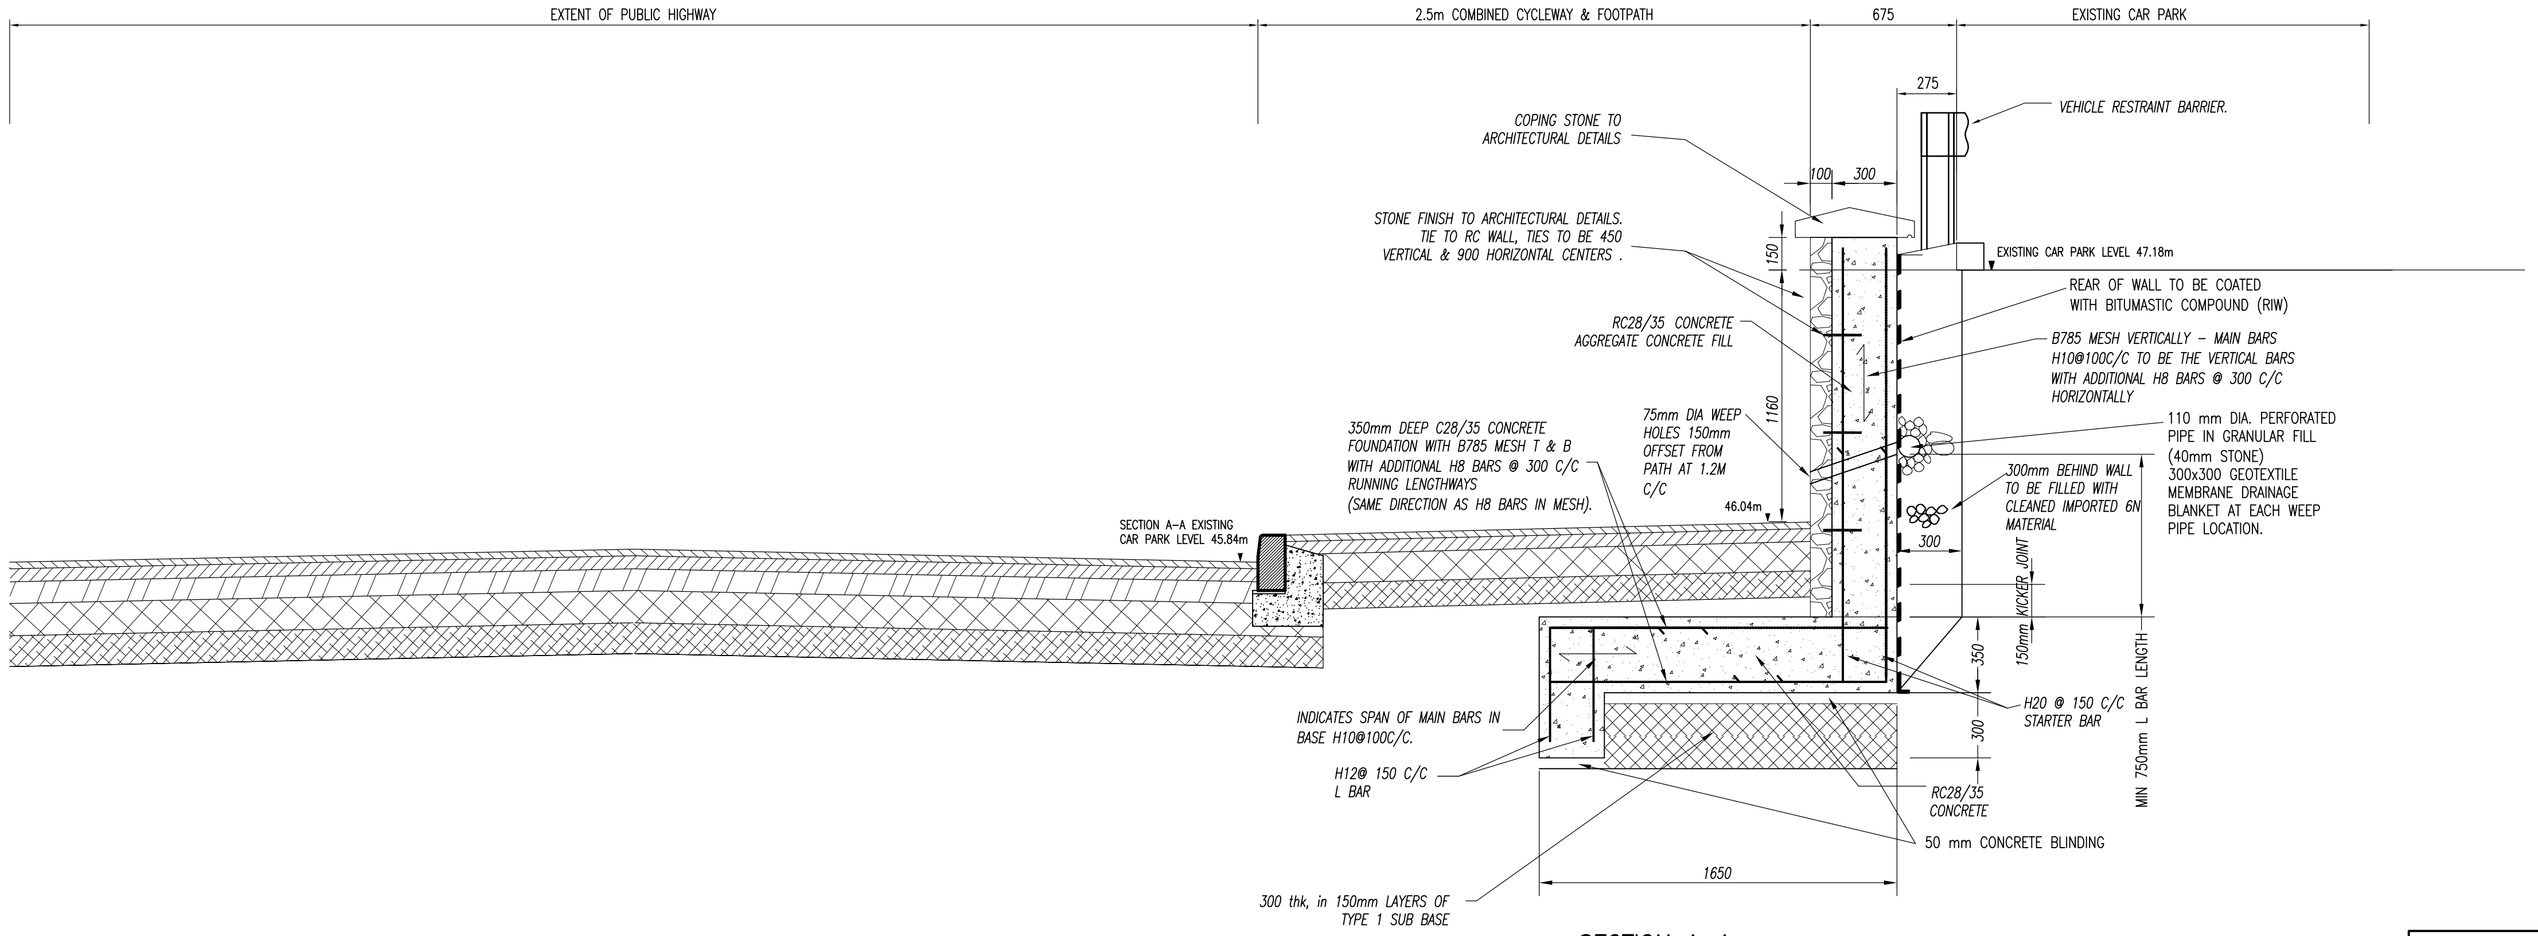

SECTION A–A
SCALE 1:20

NOTE:
FOUNDATION DESIGN BASED ON 100KN/M^2 ALLOWABLE BEARING PRESSURE TO BE CONFIRMED PRE CONSTRUCTION.

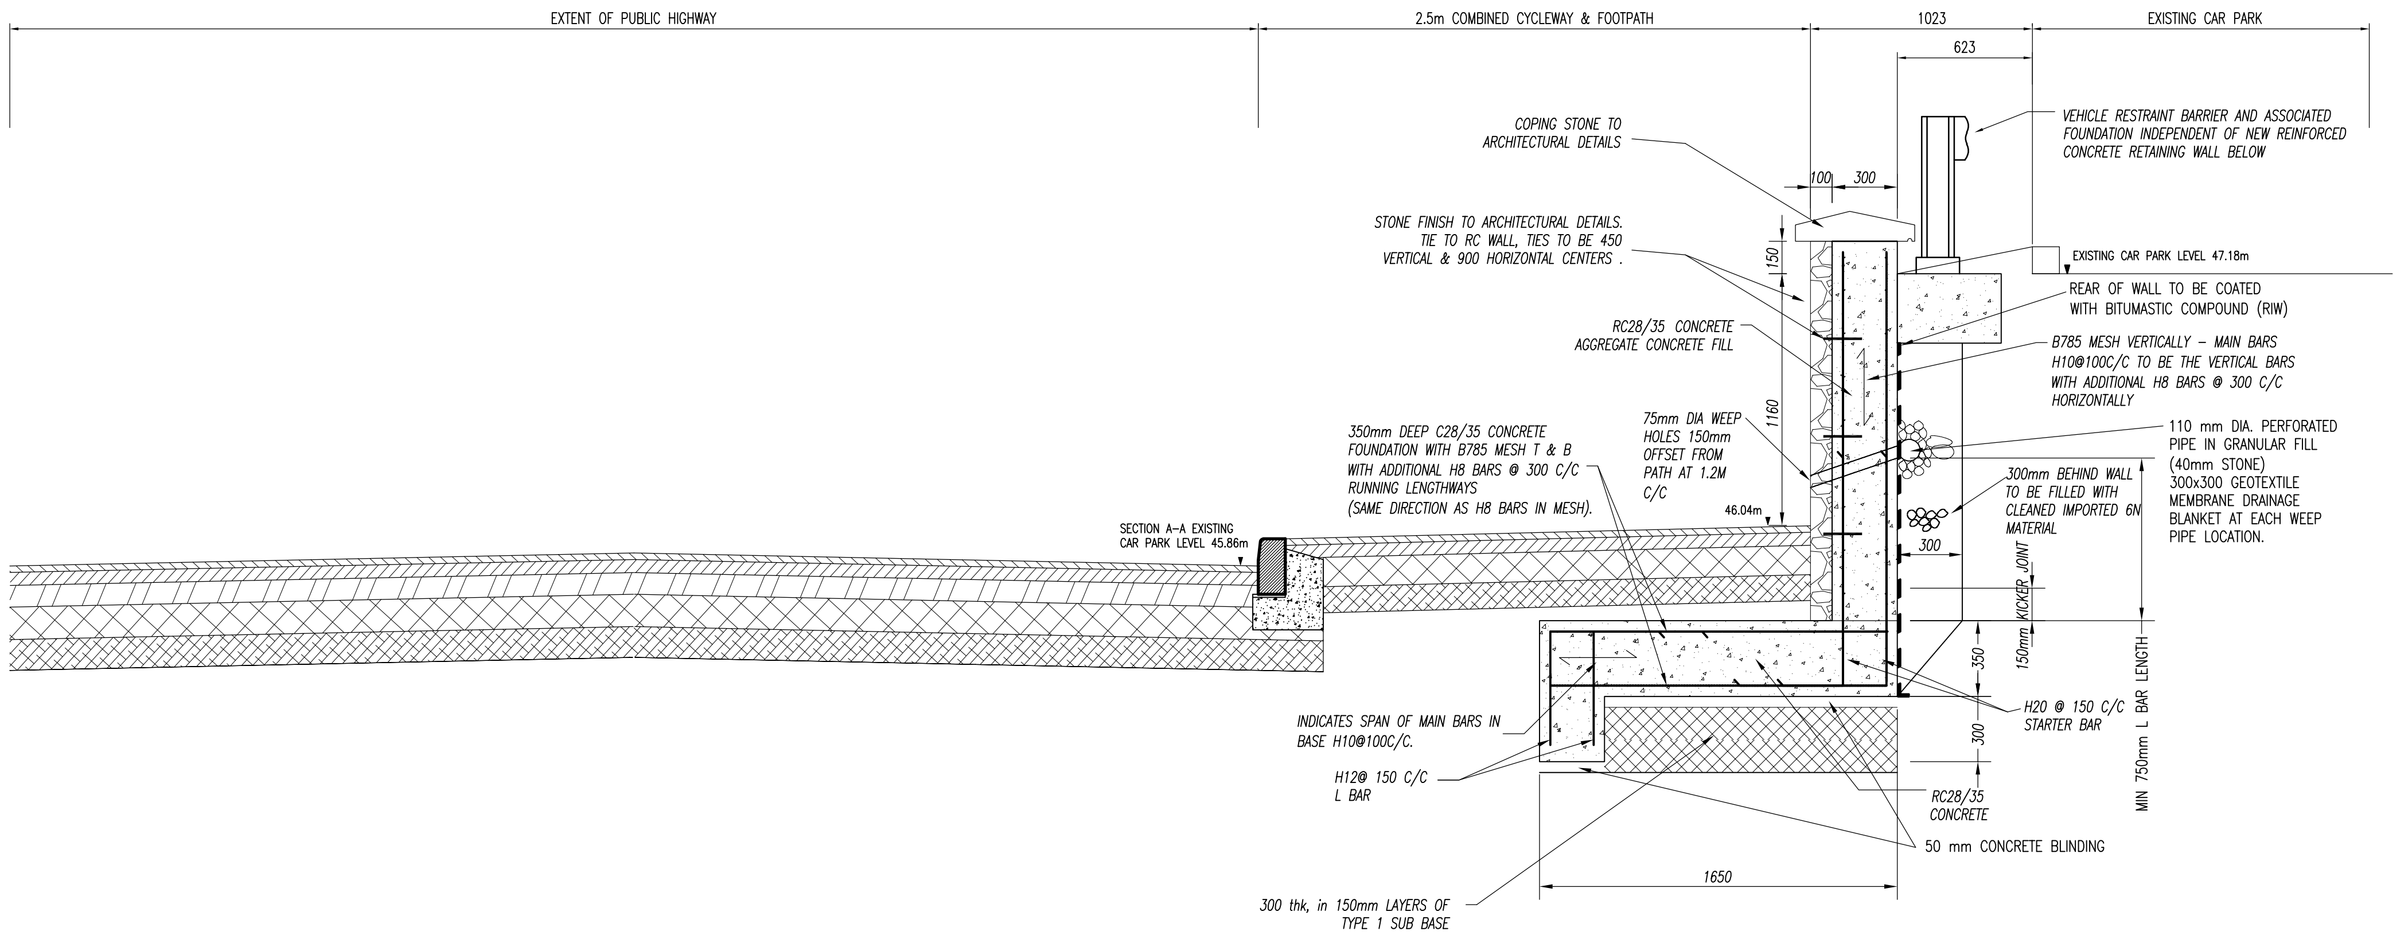

SECTION B–B
SCALE 1:20

REV	DATE	DESCRIPTION	BY	CHK
		AMENDMENTS		

CLIENT: EDENSTONE HOMES

PROJECT: COWBRIDGE ROAD, ST ATHAN RESIDENTIAL DEVELOPMENT

TITLE: RETAINING WALL SECTIONS

SHEAR design
Consulting Civil and Structural Engineers
7 Ashtree Court - Woodsy Close - Cardiff Gate Business Park - Cardiff - CF23 8RW
Tel: 029 2054 7000 - Fax: 029 2054 7001 - www.shear-design.com - enquiries@shear-design.com

DRAWN:	CHECKED:	DATE:	SCALE:
KB	DB	APRIL 2018	1:20 @ A1

STATUS KEY: I = INFORMATION P = PRELIMINARY A = APPROVAL CO = CONTRACT T = TENDER C = CONSTRUCTION AB = AS-BUILT

STATUS:	DRAWING NUMBER:	REVISION:
I	16156-011	-