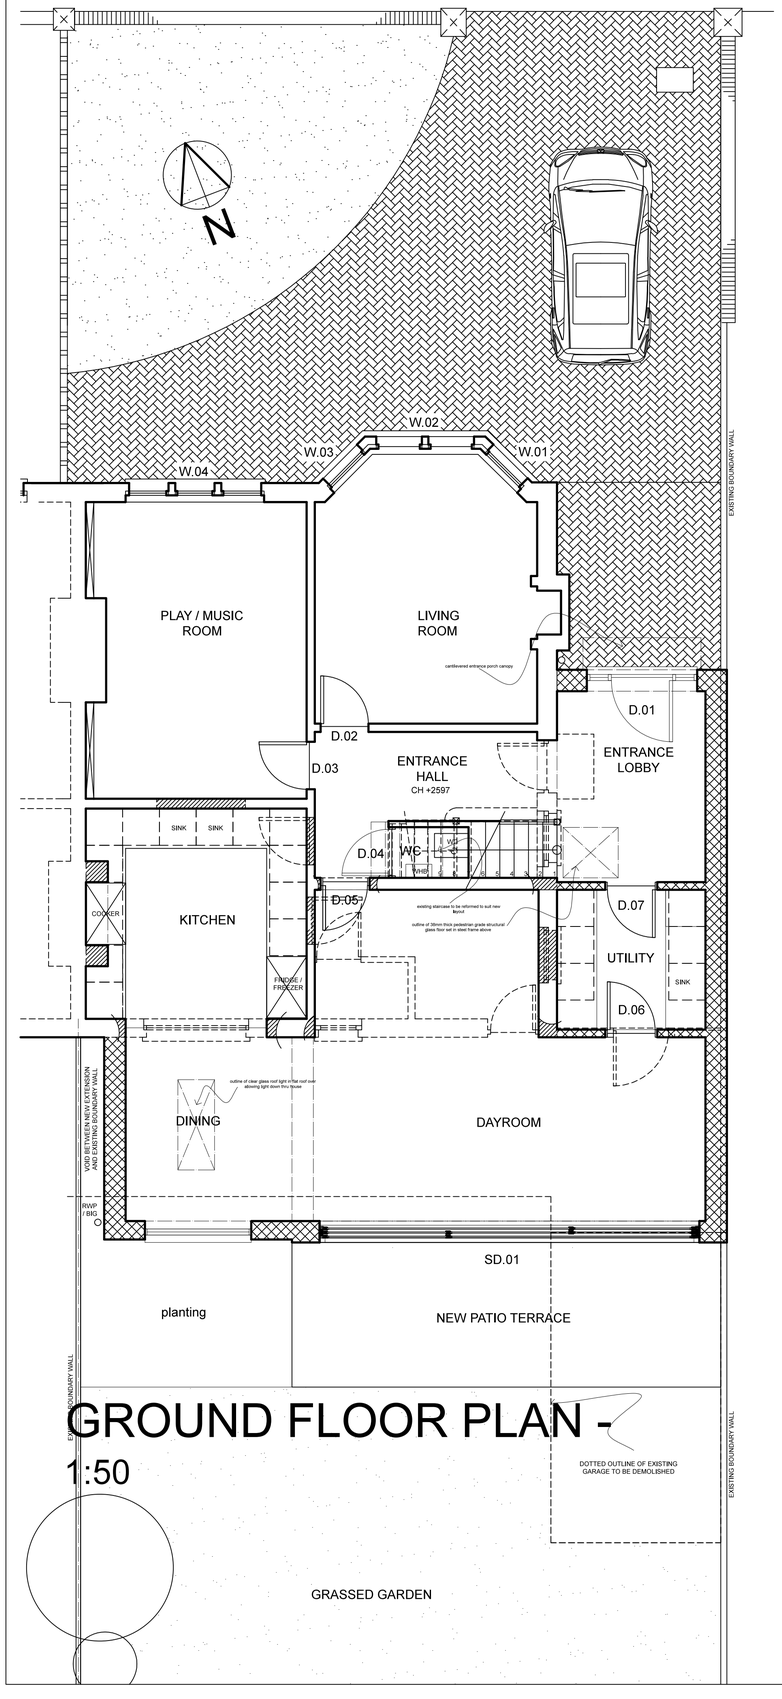

GROUND FLOOR PLAN -
1:50

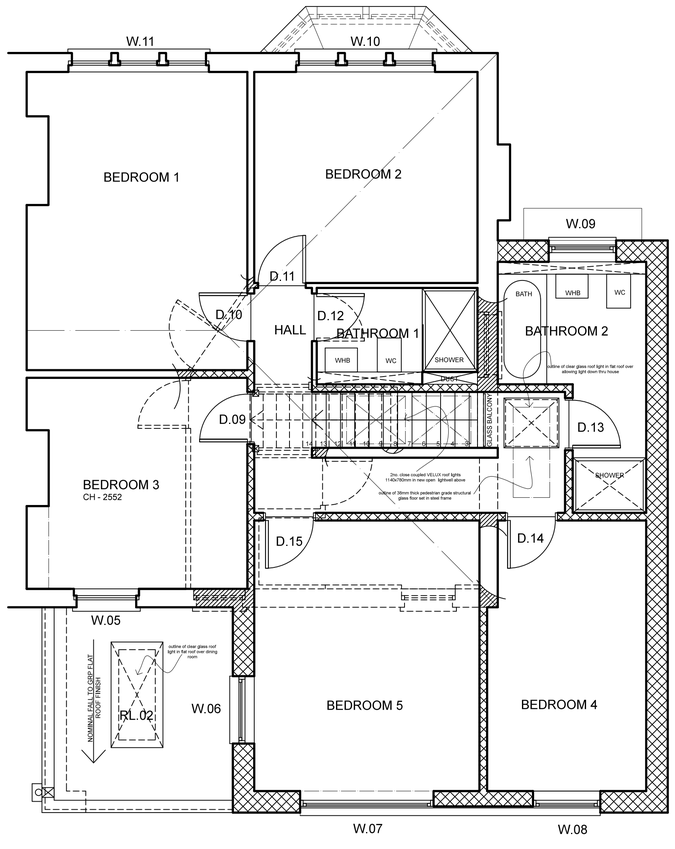

FIRST FLOOR PLAN -
1:50

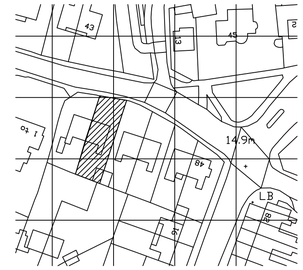

LOCATION PLAN -
1:1250

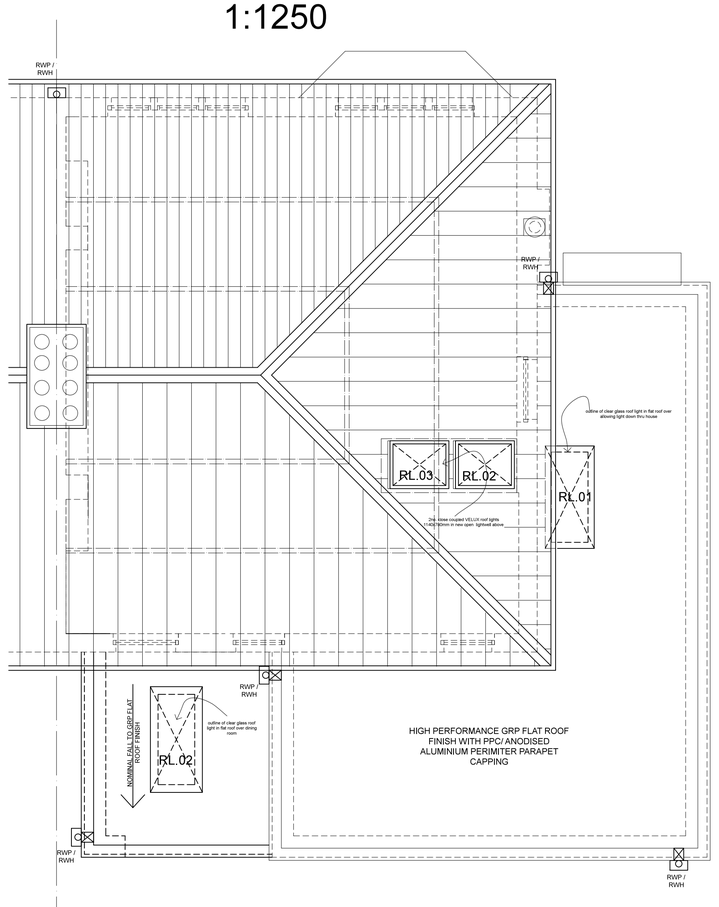

ROOF PLAN -
1:50

Copyright reserved to Logic CPS Ltd.

Figured dimensions only are to be used. Contractor must verify all dimensions on site before commencing any work. Dimensions marked with an * are to be verified on site.

LOGIC
CONSTRUCTION . PROJECT . SERVICES
Tel: 0117 923 9005 Email: info@logiccps.co.uk

40 MILLBROOK RD,
DINAS POWYS,
VALE OF GLAMORGAN,
CF64 4DA

FLOOR PLANS -
Proposed

DRAWN	DC	25/07/16	SIZE A1	SCALE as shown
CHECKED	PWC	15/07/16		

16401-10