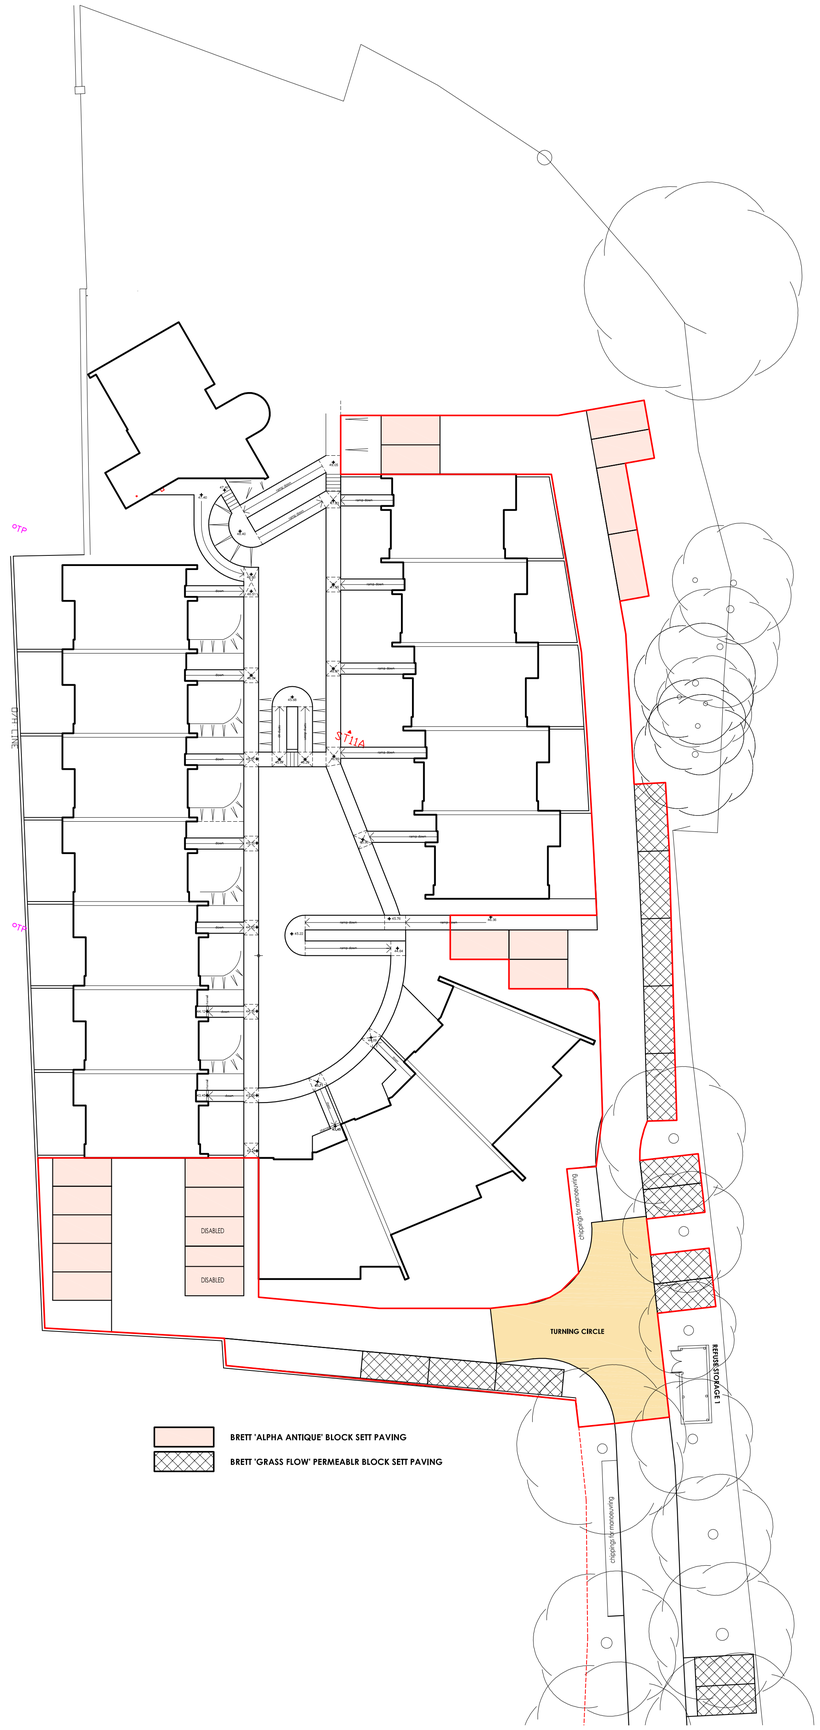

* PROJECT PROPOSED RETIREMENT VILLAGE, DINAS POWYS	* CLIENT PORTABELLA
* TITLE **AMENDED PARKING AND TURNING**	NIGEL ARNOLD ARCHITECT AT THE WASHINGTON 4 MANWELL ROAD WESTON-SUPER-MARE NORTH SOMERSET BS23 3PS ☎ 01934 - 625174 FAX 01934 - 625175

DRAWN	DATE	SCALE	DRWG No.	REV.
NA	02/15	1:100 / 250	39314:AP16	H

This drawing is copyright. Scaled dimensions may be used for approximation. Ensure only dimensions are used for construction.