Revisions

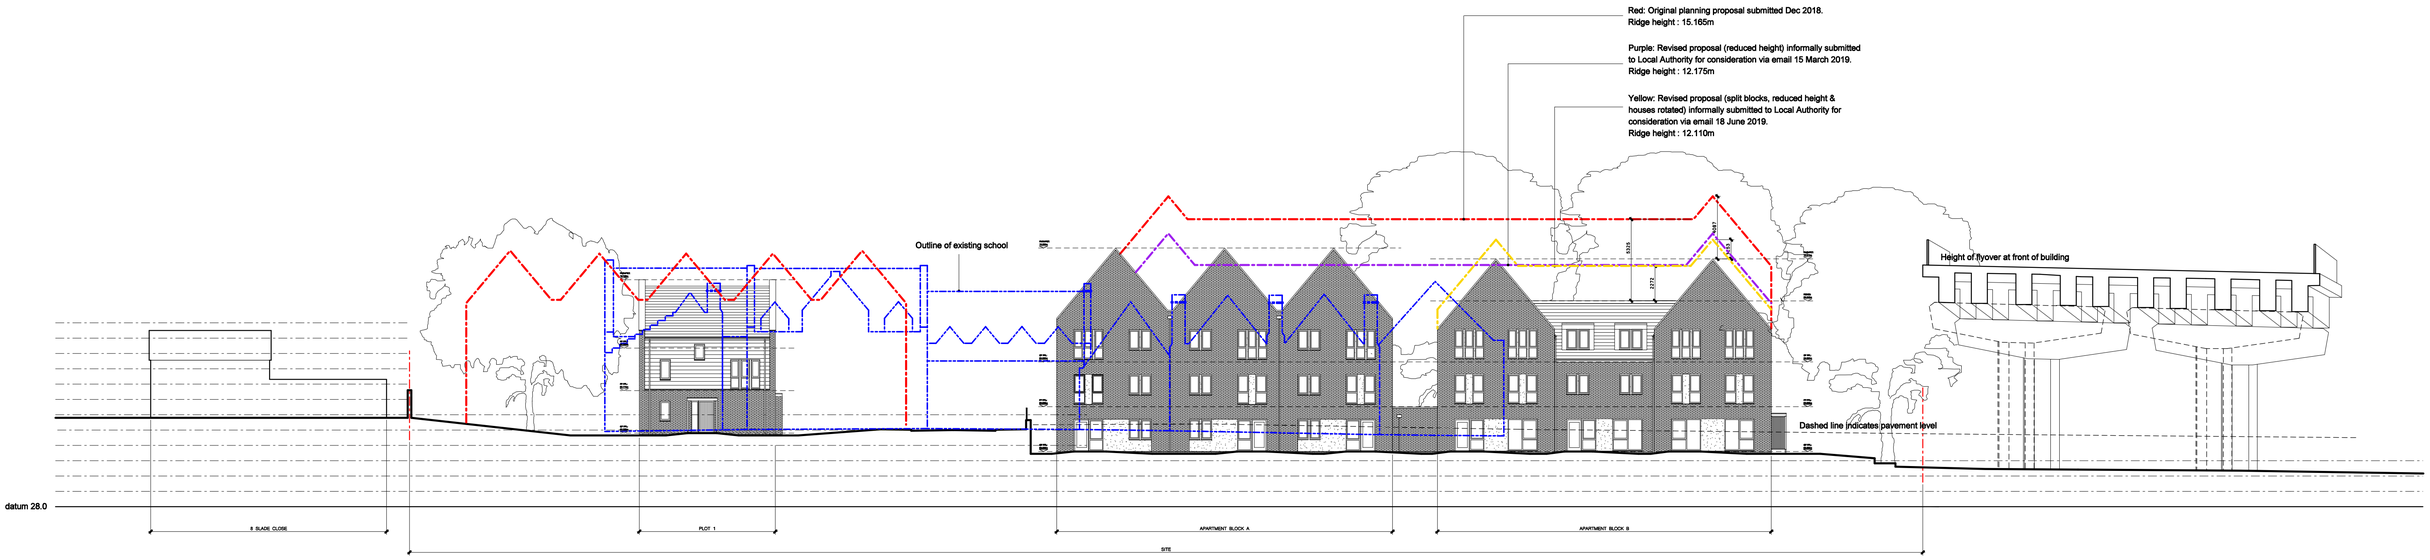

Proposed Front Elevation (from Aberthin Road)

Proposed Rear Elevation (from within site)

0m 2m 4m 6m 8m 12m 16m

pentan
architects

22 Cathedral Road
Cardiff CF11 9LJ

t: 029 2030 9010
info@pentan.co.uk

Project	Aberthin Road, Cowbridge
Client	Hafod Housing
Drawing Title	Proposed Site Sections Through Flyover
Date	SEP '19
Scale	1:200 @ A1
Drawing No.	3703-PA-236
Rev.	

NOTES. Do not scale. All dimensions are in millimetres unless stated otherwise