Ordnance Survey base mapping supplied by Welsh Government 2019, © Crown copyright and database rights [2019] Ordnance Survey

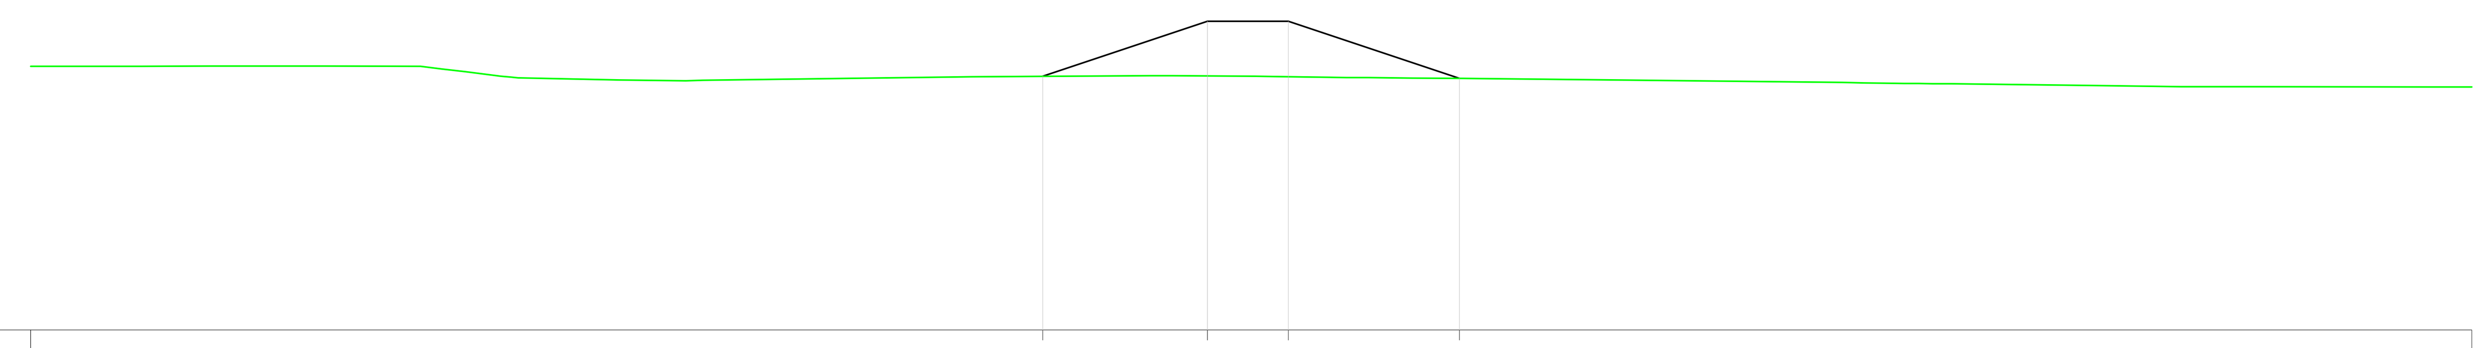

Level Datum =54.000

BUND 3	60.256 61.610 61.610 60.203
WIDTH	4.066 2.000 4.226
E.G.L	60.500 60.500 60.500 60.506 60.511 60.508 60.500 60.434 60.367 60.256 60.217 60.166 60.142 60.158 60.245 60.272 60.268 60.262 60.258 60.246 60.230 60.222 60.214 60.203 60.202 60.165 60.114 60.093 60.079 60.073 60.069 60.026 60.001 60.001 60.000 59.999 59.994

Chainage =40.000

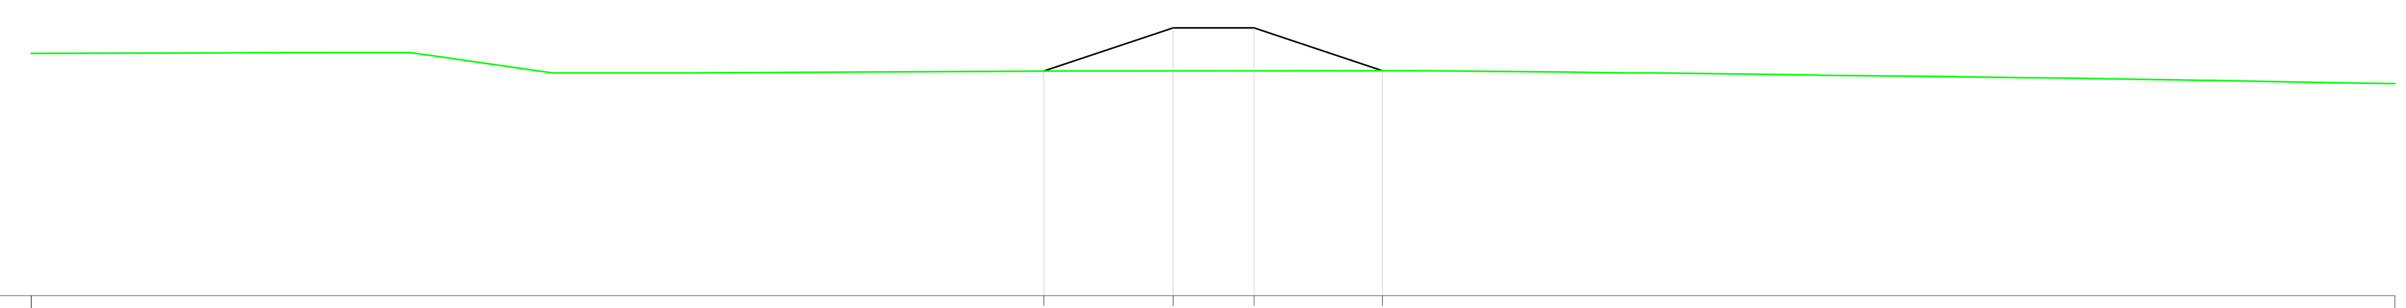

Level Datum =55.000

BUND 3	60.546 61.610 61.610 60.555
WIDTH	3.195 2.000 3.167
E.G.L	60.990 61.000 61.000 61.000 60.995 60.855 60.735 60.500 60.500 60.500 60.500 60.502 60.549 60.556 60.547 60.517 60.502 60.500 60.499 60.444 60.443 60.405 60.400 60.382 60.367 60.357 60.338 60.328 60.312 60.289 60.257

Chainage =20.000

Level Datum =55.000

BUND 3	60.962 60.949 60.949 60.938
WIDTH	0.037 0.034
E.G.L	61.134 61.155 61.070 61.003 61.002 61.000 61.000 61.000 61.000 61.000 61.000 61.000 61.000 60.959 60.963 60.961 60.955 60.939 60.937 60.907 60.884 60.875 60.868 60.862 60.855 60.846 60.831 60.823 60.816 60.809 60.801 60.791 60.781 60.765 60.754 60.752 60.748 60.747 60.735 60.717

Chainage =0.000

Scale 0 2.5 5 10 20m

Original Size (A1) 1:250 @ A1 1:500 @ A3

NOTES

1. TO BE READ IN CONJUNCTION WITH ALL OTHER RELEVANT DOCUMENTATION / INFORMATION.
2. DIMENSIONS AND LEVELS ARE IN METRES UNLESS OTHERWISE STATED.
3. DO NOT SCALE FROM THIS DRAWING, USE ONLY PRINTED DIMENSIONS.

ISO A1 594mm x 841mm

Project Management Initials: Designer: KP Checked: ATz Approved: RM

Last saved by: RHYS.DAVIES2(2021-07-13) Last Plotted: 2021-07-14
Filename: F:\PROJECTS\HIGHWAYS - LLANMAES FLOOD ALLEVIATION SCHEME\5.0 CADD\5.3 DRAWINGS\SERIES 0100 - PRELIM\30 0110 CROSS SECTIONS\60160078-ACM-SHT-30-0150-CT-0151-165.DWG

Printed on ___% Post-Consumer Recycled Content Paper

This drawing has been prepared for the use of AECOM's client. It may not be used, modified, reproduced or relied upon by third parties, except as agreed by AECOM or as required by law. AECOM accepts no responsibility, and denies any liability whatsoever, to any party that uses or relies on this drawing without AECOM's express written consent. Do not scale this document. All measurements must be obtained from the stated dimensions.

AECOM

PROJECT

LLANMAES VILLAGE FLOOD ALLEVIATION SCHEME

CLIENT

VALE OF GLAMORGAN COUNCIL

CONSULTANT

AECOM
1 CALLAGHAN SQUARE
CARDIFF
CF10 5BT
TEL: (029) 20674600
FAX: (029) 20674699

STATUS

DETAILED DESIGN

ISSUE/REVISION

I/R	DATE	DESCRIPTION
B	07/07/2021	FOR PRICING
A	26/02/2021	DETAILED DESIGN

PROJECT NUMBER

60160078

SHEET TITLE

LLANMAES VILLAGE
FLOOD ALLEVIATION SCHEME
BUND 3 CROSS SECTIONS
SHEET 1 OF 4

SHEET NUMBER

60160078-ACM-SHT-30-0150-CT-0159