Ordnance Survey base mapping supplied by Welsh Government 2019, © Crown copyright and database rights [2019] Ordnance Survey

ISO A1 594mm x 841mm

Project Management Initials: Designer: KP Checked: ATz Approved: RM

Last saved by: RHYS.DAVIES2(2021-02-26) Last Plotted: 2021-07-14
Filename: F:\PROJECTS\HIGHWAYS - LLANMAES FLOOD ALLEVIATION SCHEME\5.0 CADD\5.3 DRAWINGS\SERIES 0100 - PRELIM\30 0110 CROSS SECTIONS\60160078-ACM-SHT-30-0150-CT-0166-180.DWG

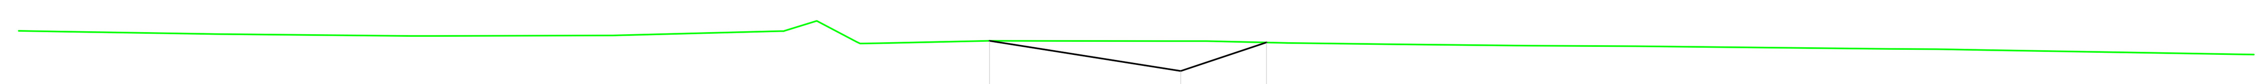

Level Datum =52.000

DITCH 1	58.550 57.363 58.492
WIDTH	7.559 3.386
E.G.L	58.943 58.915 58.821 58.747 58.744 58.770 58.932 59.334 58.462 58.550 58.548 58.547 58.472 58.419 58.363 58.338 58.234 58.225 58.195 58.018

Chainage = 160.000

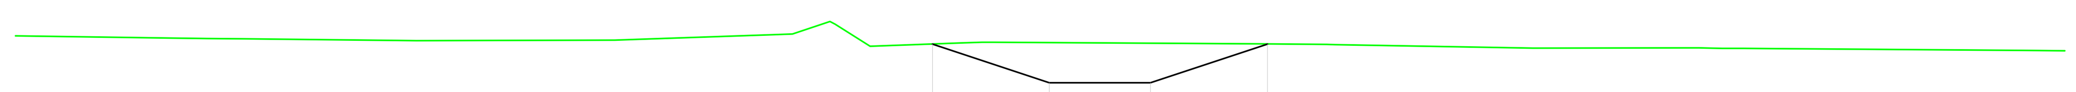

Level Datum =51.000

DITCH 1	57.903 56.364 56.364 57.903
WIDTH	4.620 4.000 4.621
E.G.L	58.226 58.142 58.120 58.111 58.034 58.061 58.061 58.280 58.795 57.810 57.951 57.971 57.905 57.884 57.881 57.738 57.747 57.731 57.644 57.634

Chainage = 140.000

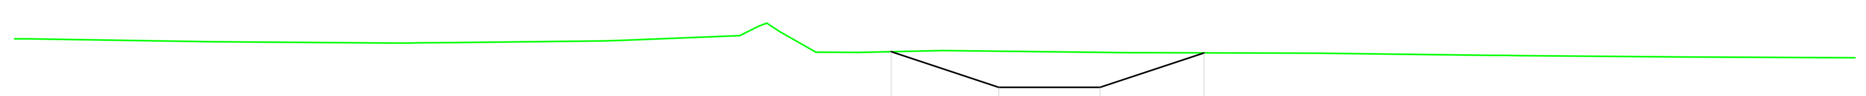

Level Datum =50.000

DITCH 1	56.781 55.364 55.364 56.732
WIDTH	4.254 4.000 4.106
E.G.L	57.291 57.287 57.171 57.124 57.128 57.143 57.203 57.226 57.416 57.589 56.762 56.755 56.821 56.745 56.738 56.718 56.639 56.628 56.573 56.537

Chainage = 120.000

Scale
0 2.5 5 10 20m
Original Size (A1) 1:250 @ A1 1:500 @ A3

Printed on ___% Post-Consumer Recycled Content Paper

NOTES

1. TO BE READ IN CONJUNCTION WITH ALL OTHER RELEVANT DOCUMENTATION / INFORMATION.
2. DIMENSIONS AND LEVELS ARE IN METRES UNLESS OTHERWISE STATED.
3. DO NOT SCALE FROM THIS DRAWING, USE ONLY PRINTED DIMENSIONS.

This drawing has been prepared for the use of AECOM's client. It may not be used, modified, reproduced or relied upon by third parties, except as agreed by AECOM or as required by law. AECOM accepts no responsibility, and denies any liability whatsoever, to any party that uses or relies on this drawing without AECOM's express written consent. Do not scale this document. All measurements must be obtained from the stated dimensions.

AECOM

PROJECT

LLANMAES VILLAGE FLOOD ALLEVIATION SCHEME

CLIENT

VALE OF GLAMORGAN COUNCIL

VALE of GLAMORGAN
BRO MORGANNWG

CONSULTANT

AECOM
1 CALLAGHAN SQUARE
CARDIFF
CF10 5BT
TEL: (029) 20674600
FAX: (029) 20674699

STATUS

DETAILED DESIGN

ISSUE/REVISION

I/R	DATE	DESCRIPTION
B	07/07/2021	FOR PRICING
A	26/02/2021	DETAILED DESIGN

PROJECT NUMBER

60160078

SHEET TITLE

LLANMAES VILLAGE
FLOOD ALLEVIATION SCHEME
DITCH 1 CROSS SECTIONS
SHEET 3 OF 15

SHEET NUMBER

60160078-ACM-SHT-30-0150-CT-0168