Ordnance Survey base mapping supplied by Welsh Government 2019, © Crown copyright and database rights [2019] Ordnance Survey

ISO A1 594mm x 841mm

Project Management Initials: Designer: KP Checked: ATz Approved: RM

Level Datum =58.000

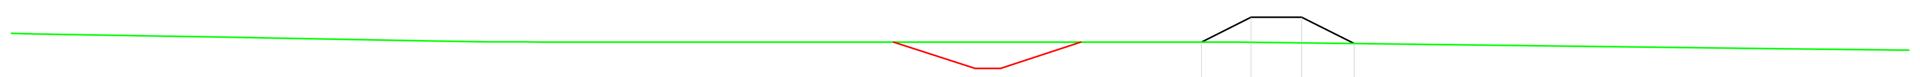

OVERSPILL BUND 2: 61.500 62.482 62.482 61.444

WIDTH: 1.964 2.075

E.G.L: 61.840 61.818 61.742 61.696 61.664 61.540 61.503 61.502 61.500 61.500 61.499 61.499 61.500 61.500 61.500 61.500 61.500 61.500 61.500 61.500 61.500 61.500 61.500 61.236 61.177

DITCH 2: 61.500 60.459 60.459 61.500

Chainage = 20.000

Level Datum =58.000

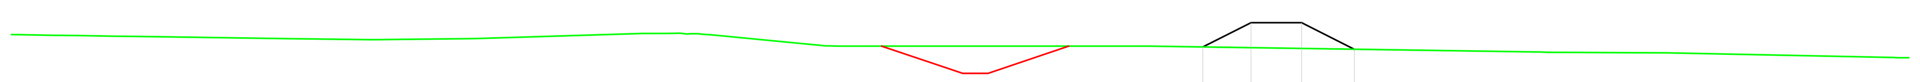

OVERSPILL BUND 2: 61.460 62.416 62.416 61.370

WIDTH: 1.912 2.086

E.G.L: 61.945 61.906 61.889 61.863 61.793 61.754 61.751 61.793 61.988 61.998 61.935 61.500 61.499 61.499 61.493 61.493 61.493 61.257 61.255 61.226 61.047 61.037

DITCH 2: 61.498 60.429 60.429 61.493

Chainage = 0.000

Last saved by: RHYS.DAVIES2(2021-02-24) Last Plotted: 2021-07-14
Filename: F:\PROJECTS\HIGHWAYS - LLANMAES FLOOD ALLEVIATION SCHEME\5.0 CADD\5.3 DRAWINGS\SERIES 0100 - PRELIM\30 0110 CROSS SECTIONS\60160078-ACM-SHT-30-0150-CT-0181-194.DWG

Scale
0 2.5 5 10 20m
Original Size (A1) 1:250 @ A1 1:500 @ A3

Printed on ___% Post-Consumer Recycled Content Paper

**NOTES**

1. TO BE READ IN CONJUNCTION WITH ALL OTHER RELEVANT DOCUMENTATION / INFORMATION.
2. DIMENSIONS AND LEVELS ARE IN METRES UNLESS OTHERWISE STATED.
3. DO NOT SCALE FROM THIS DRAWING, USE ONLY PRINTED DIMENSIONS.

This drawing has been prepared for the use of AECOM's client. It may not be used, modified, reproduced or relied upon by third parties, except as agreed by AECOM or as required by law. AECOM accepts no responsibility, and denies any liability whatsoever, to any party that uses or relies on this drawing without AECOM's express written consent. Do not scale this document. All measurements must be obtained from the stated dimensions.

AECOM

**PROJECT**

LLANMAES VILLAGE FLOOD ALLEVIATION SCHEME

**CLIENT**

VALE OF GLAMORGAN COUNCIL

VALE of GLAMORGAN BRO MORGANNWG

**CONSULTANT**

AECOM
1 CALLAGHAN SQUARE
CARDIFF
CF10 5BT
TEL: (029) 20674600
FAX: (029) 20674699

**STATUS**

DETAILED DESIGN

**ISSUE/REVISION**

| I/R | DATE | DESCRIPTION |
|---|---|---|
| B | 07/07/2021 | FOR PRICING |
| A | 26/02/2021 | DETAILED DESIGN |

**PROJECT NUMBER**

60160078

**SHEET TITLE**

LLANMAES VILLAGE
FLOOD ALLEVIATION SCHEME
OVERSPILL B2 CROSS SECTIONS
SHEET 1 OF 2

**SHEET NUMBER**

60160078-ACM-SHT-30-0150-CT-0193