Ordnance Survey base mapping supplied by Welsh Government 2019, © Crown copyright and database rights [2019] Ordnance Survey

ISO A1 594mm x 841mm

Project Management Initials: Designer: KP Checked: ATz Approved: RM

Level Datum =58.000

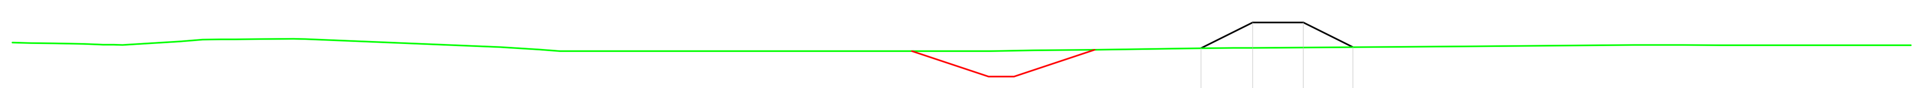

OVERSPILL BUND 2	61.609 62.633 62.633 61.655
WIDTH	2.043 1.956
E.G.L	61.832 61.776 61.736 61.872 61.957 61.968 61.968 61.655 61.500 61.500 61.500 61.499 61.500 61.500 61.500 61.500 61.500 61.500 61.500 61.523 61.552 61.574 61.602 61.625 61.625 61.691 61.735 61.735 61.734 61.730 61.729 61.727 61.726
DITCH 2	61.500 60.492 60.492 61.554

Chainage = 51.745

Level Datum =58.000

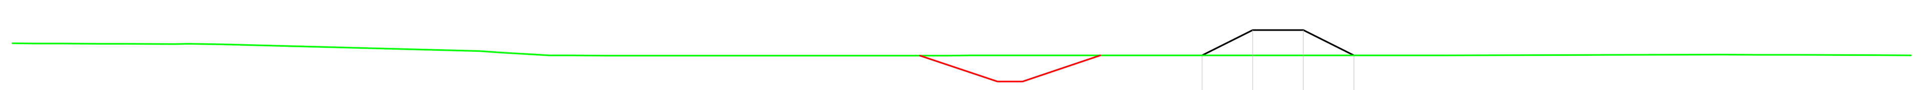

OVERSPILL BUND 2	61.500 62.501 62.501 61.501
WIDTH	2.001 1.999
E.G.L	61.979 61.971 61.958 61.953 61.940 61.673 61.616 61.500 61.499 61.499 61.499 61.499 61.499 61.499 61.500 61.500 61.500 61.500 61.500 61.500 61.500 61.500 61.501 61.501 61.502 61.509 61.536 61.530 61.525 61.510 61.503
DITCH 2	61.500 60.478 60.478 61.500

Chainage = 40.000

Scale 0 2.5 5 10 20m

Original Size (A1) 1:250 @ A1 1:500 @ A3

Last saved by: RHYS.DAVIES2(2021-02-24) Last Plotted: 2021-07-14
Filename: F:\PROJECTS\HIGHWAYS - LLANMAES FLOOD ALLEVIATION SCHEME\5.0 CADD\5.3 DRAWINGS\SERIES 0100 - PRELIM\30 0110 CROSS SECTIONS\60160078-ACM-SHT-30-0150-CT-0181-194.DWG

Printed on ___% Post-Consumer Recycled Content Paper

NOTES

1. TO BE READ IN CONJUNCTION WITH ALL OTHER RELEVANT DOCUMENTATION / INFORMATION.
2. DIMENSIONS AND LEVELS ARE IN METRES UNLESS OTHERWISE STATED.
3. DO NOT SCALE FROM THIS DRAWING, USE ONLY PRINTED DIMENSIONS.

This drawing has been prepared for the use of AECOM's client. It may not be used, modified, reproduced or relied upon by third parties, except as agreed by AECOM or as required by law. AECOM accepts no responsibility, and denies any liability whatsoever, to any party that uses or relies on this drawing without AECOM's express written consent. Do not scale this document. All measurements must be obtained from the stated dimensions.

AECOM

PROJECT

LLANMAES VILLAGE FLOOD ALLEVIATION SCHEME

CLIENT

VALE OF GLAMORGAN COUNCIL

CONSULTANT

AECOM
1 CALLAGHAN SQUARE
CARDIFF
CF10 5BT
TEL: (029) 20674600
FAX: (029) 20674699

STATUS

DETAILED DESIGN

ISSUE/REVISION

I/R	DATE	DESCRIPTION
B	07/07/2021	FOR PRICING
A	26/02/2021	DETAILED DESIGN

PROJECT NUMBER

60160078

SHEET TITLE

LLANMAES VILLAGE
FLOOD ALLEVIATION SCHEME
OVERSPILL B2 CROSS SECTIONS
SHEET 2 OF 2

SHEET NUMBER

60160078-ACM-SHT-30-0150-CT-0194