Ordnance Survey base mapping supplied by Welsh Government 2019, © Crown copyright and database rights [2019] Ordnance Survey

ISO A1 594mm x 841mm
Approved: RM
Checked: ATz
Designer: KP
Project Management Unit No.
Last saved by: RHYS.DAVIES2(2021-02-26) Last Plotted: 2021-07-06
Filename: \\UKCDFT-FP002\UKCDFT-FP002-V1\TP\PROJECTS\HIGHWAYS - LLANMAES FLOOD ALLEVIATION SCHEME\5.0 CADD\5.3 DRAWINGS\SERIES 0500 - DRAINAGE_DUCTS\30 0510 CULVERT CROSSING SECTIONS\60160078-ACM-SHT-30-0500-CT-0510.DWG

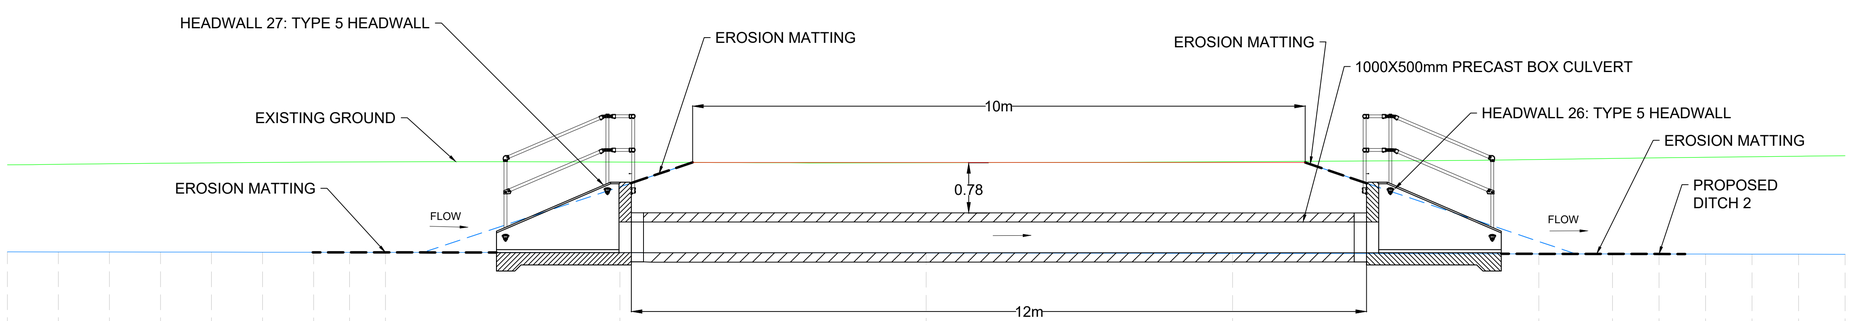

Level Datum =55.000

| | | |