Ordnance Survey base mapping supplied by Welsh Government 2019, © Crown copyright and database rights [2019] Ordnance Survey

KEY:

- OVERSPILL BUNDS \ BUNDS
- PROPOSED DITCH

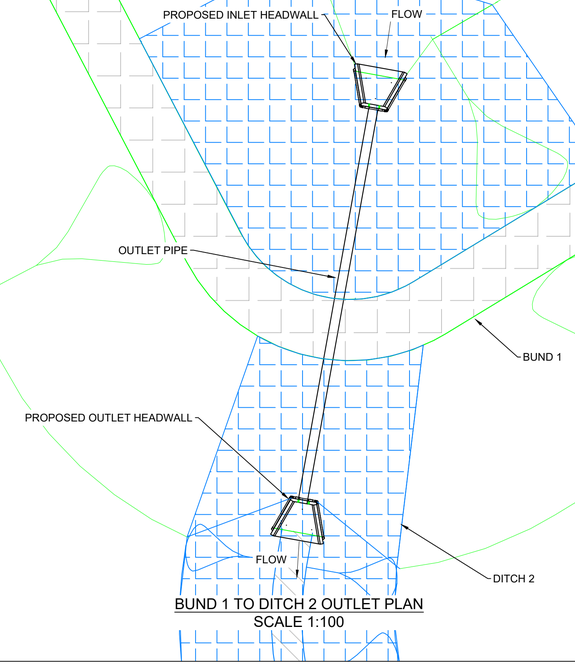

BUND 1 TO DITCH 2 OUTLET PLAN
SCALE 1:100

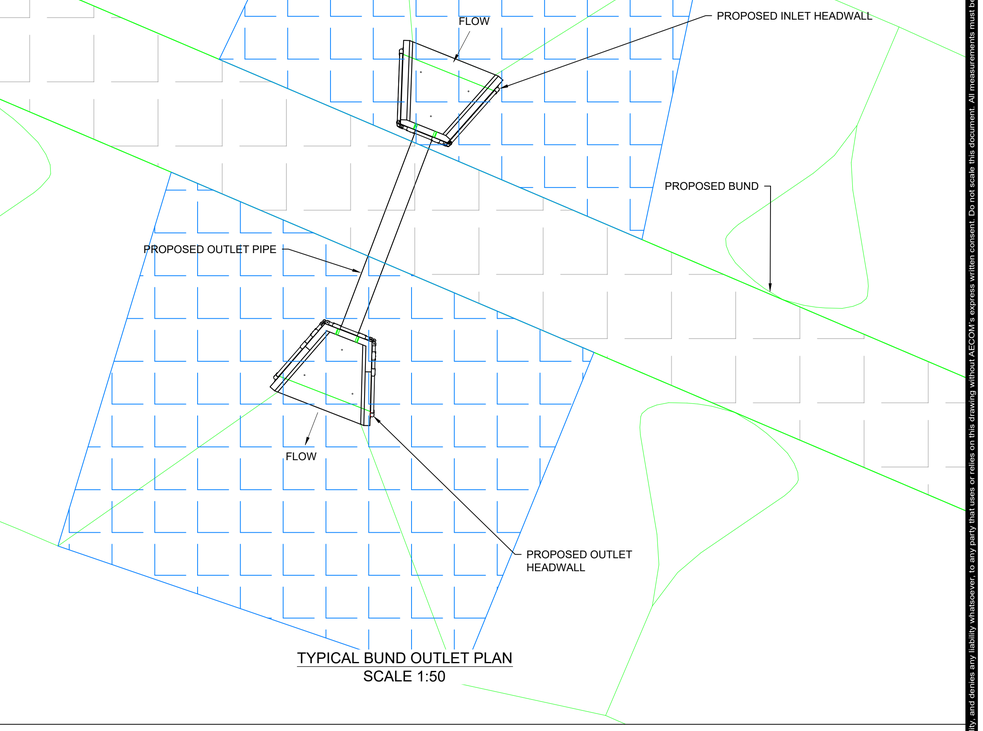

TYPICAL BUND OUTLET PLAN
SCALE 1:50

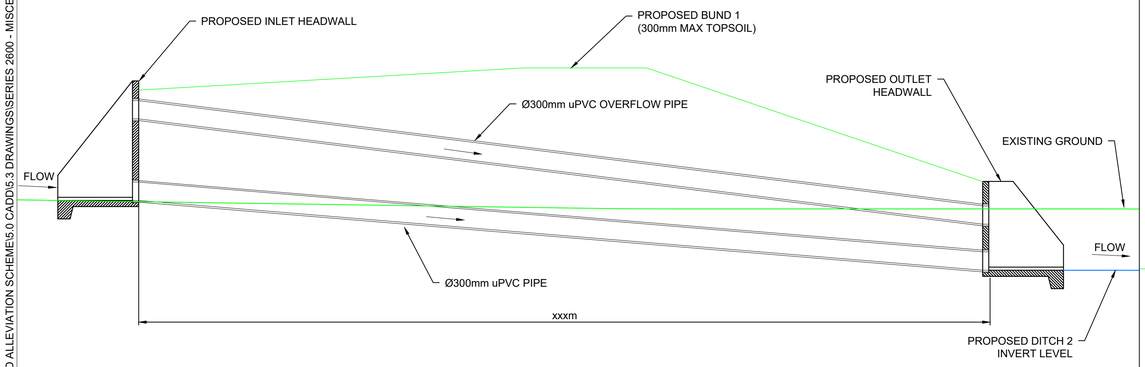

SECTION THROUGH PROPOSED BUND 1 TO DITCH 2
SCALE 1:50

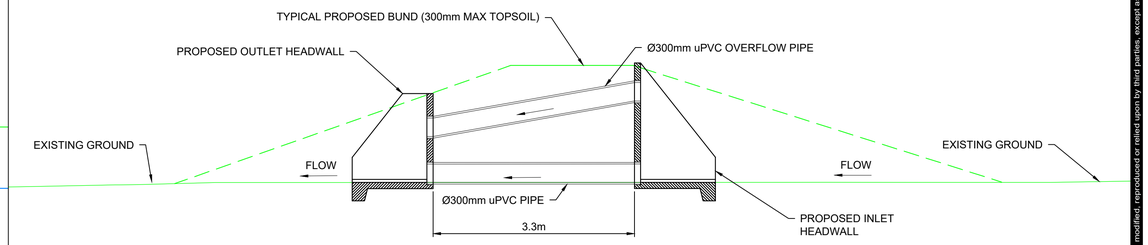

SECTION 2 THROUGH TYPICAL PROPOSED BUND
SCALE 1:50

NOTES

1. TO BE READ IN CONJUNCTION WITH ALL OTHER RELEVANT DOCUMENTATION / INFORMATION.
2. DIMENSIONS AND LEVELS ARE IN METRES UNLESS OTHERWISE STATED.

AECOM

PROJECT

LLANMAES VILLAGE FLOOD ALLEVIATION SCHEME

CLIENT

VALE OF GLAMORGAN COUNCIL

VALE of GLAMORGAN BRO MORGANNWG

CONSULTANT

AECOM
1 CALLAGHAN SQUARE
CARDIFF
CF10 5BT
TEL: (029) 20674600
FAX: (029) 20674699

STATUS

DETAILED DESIGN

ISSUE/REVISION

I/R	DATE	DESCRIPTION
C	07/07/2021	FOR PRICING
B	26/02/2021	DETAILED DESIGN
A	16/12/2020	DRAFT DETAILED DESIGN

PROJECT NUMBER

60160078

SHEET TITLE

LLANMAES VILLAGE
FLOOD ALLEVIATION SCHEME
STANDARD DETAILS
SHEET 3 OF 7

SHEET NUMBER

60160078-ACM-SHT-30-9000-CT-9002

This drawing has been prepared for the use of AECOM's client. It may not be used, modified, reproduced or relied upon by third parties, except as agreed by AECOM or as required by law. AECOM accepts no responsibility, and denies any liability whatsoever, to any party that uses or relies on this drawing without AECOM's express written consent. Do not scale this document. All measurements must be obtained from the stated dimensions

Project Management Initials: Designer: KP Checked: ATz Approved: RM ISO A1 594mm x 841mm

Last saved by: RHYS.DAVIES2/(2021-03-15) Last Plotted: 2021-07-09
Filename: F:\PROJECTS\HIGHWAYS - LLANMAES FLOOD ALLEVIATION SCHEME\5.0 CADD\5.3 DRAWINGS\SERIES 2600 - MISCELLANEOUS\30 9000 STANDARD DETAILS\60509148-ACM-SHT-30-9000-CT-9000.DWG

Printed on ___% Post-Consumer Recycled Content Paper