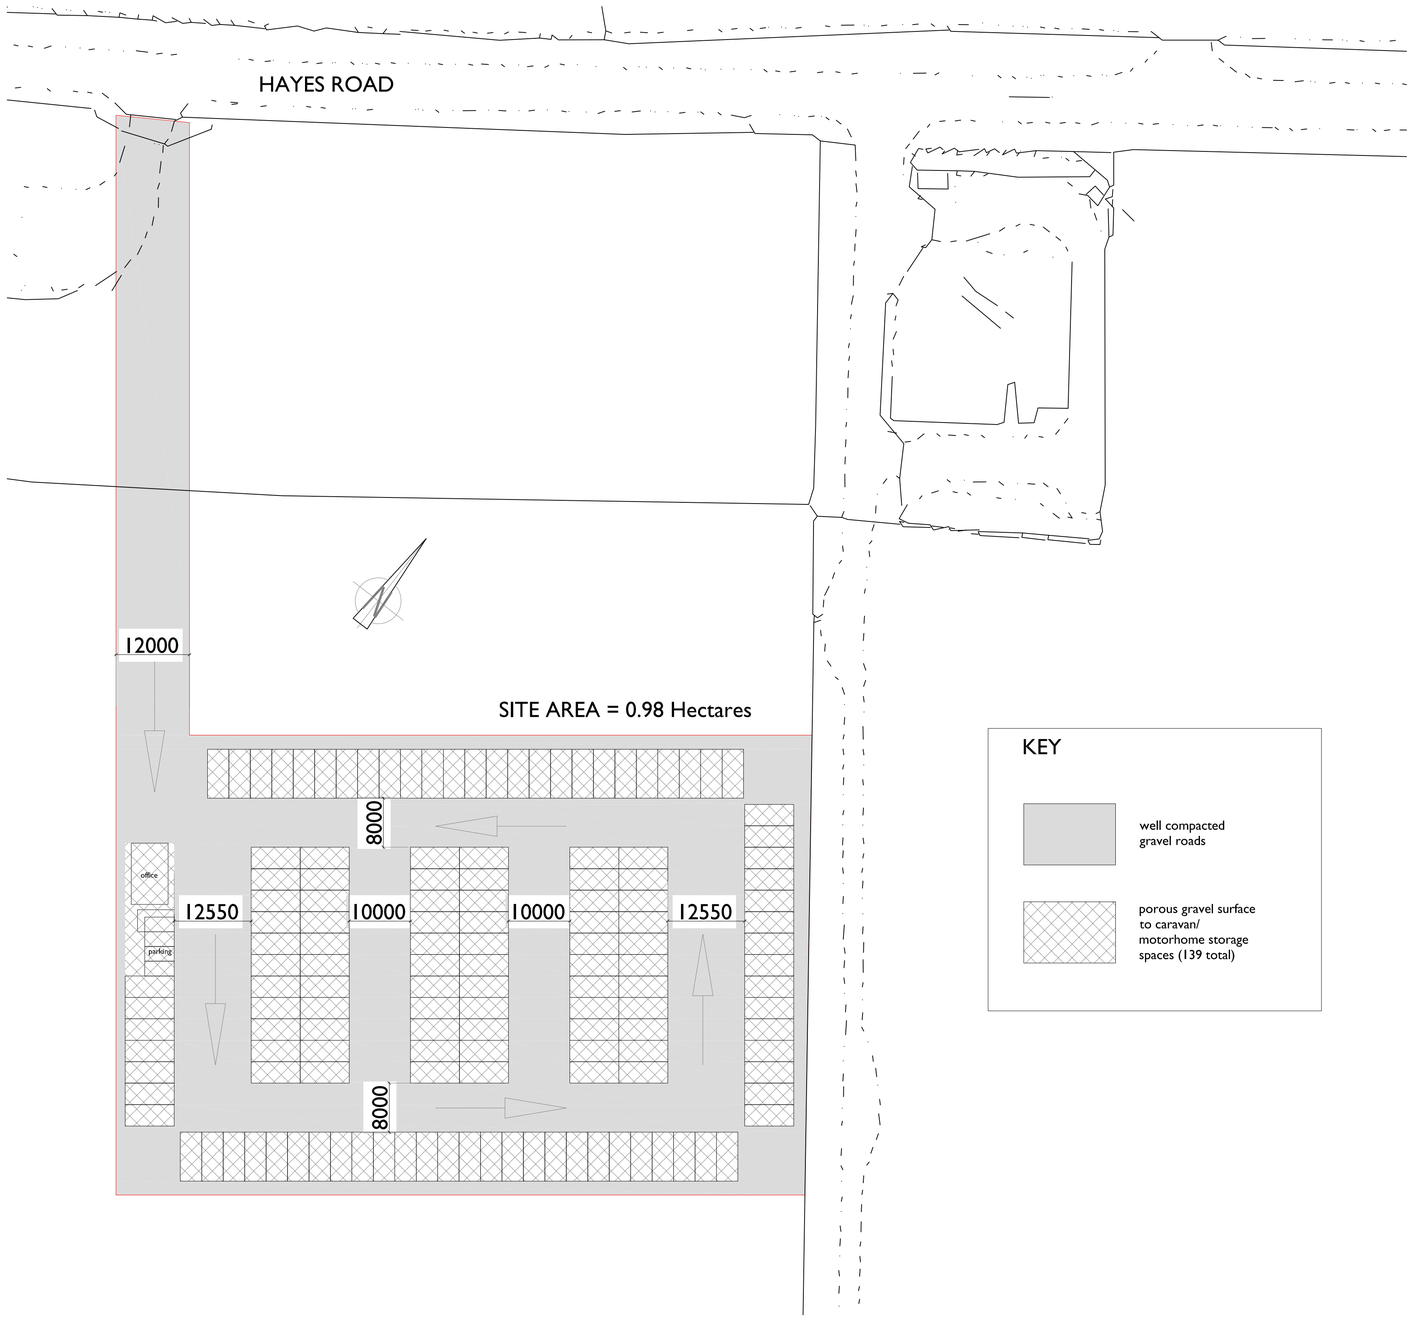

KEY

well compacted gravel roads

porous gravel surface to caravan/ motorhome storage spaces (139 total)

OFFICE PLAN AND ELEVATIONS

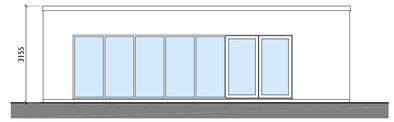

FRONT ELEVATION

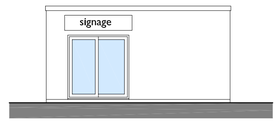

SIDE ELEVATION

REAR ELEVATION

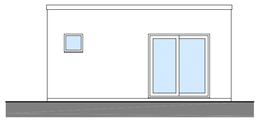

SIDE ELEVATION

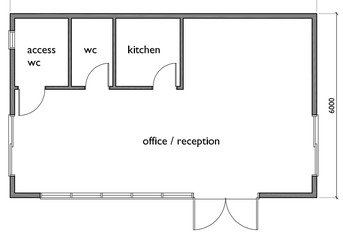

PLAN

SITE PLAN

Scale in Metres (1:500)

0 5 10 15 20 25

Scale in Metres (1:100)

5 4 3 2 1 0

SCALE THIS DRAWING ONLY FOR PLANNING PURPOSES CHECK ALL DIMENSIONS ON SITE

This drawing is to establish design intent. The contractor is responsible for quantities, dimensions, verification of site conditions, compliance with contract documents for information that pertains to the fabrication processes or techniques of construction and for the co-ordination of work with all trades. All errors or omissions are to be reported to the designers.

Original drawing size A1

this drawing is copyright, all rights reserved.

Rev	Date	Description	By	Checked
-	-	-	-	-

Client: BLASEMERE LTD.

Project: CARAVAN AND MOTORHOME STORAGE AT HAYES ROAD, SULLY, PENARTH, CF64 5ZE.

Title: SITE PLAN AND OFFICE PLAN AND ELEVATIONS

Scale: 1:100,1:500 @ A1 1:200,1:1000 @ A3

Status: PLANNING | Drawn: jmt | Date: Jul 2023 | Approved: --- | Checked: ---

Job No: 2023.378 | Org. No: PL02 | Rev: -

ajt design

69 St Julians Road, Newport, South Wales, NP19 7RU.

Tel: 07891 973844

Email: jason@ajtechdesign.co.uk