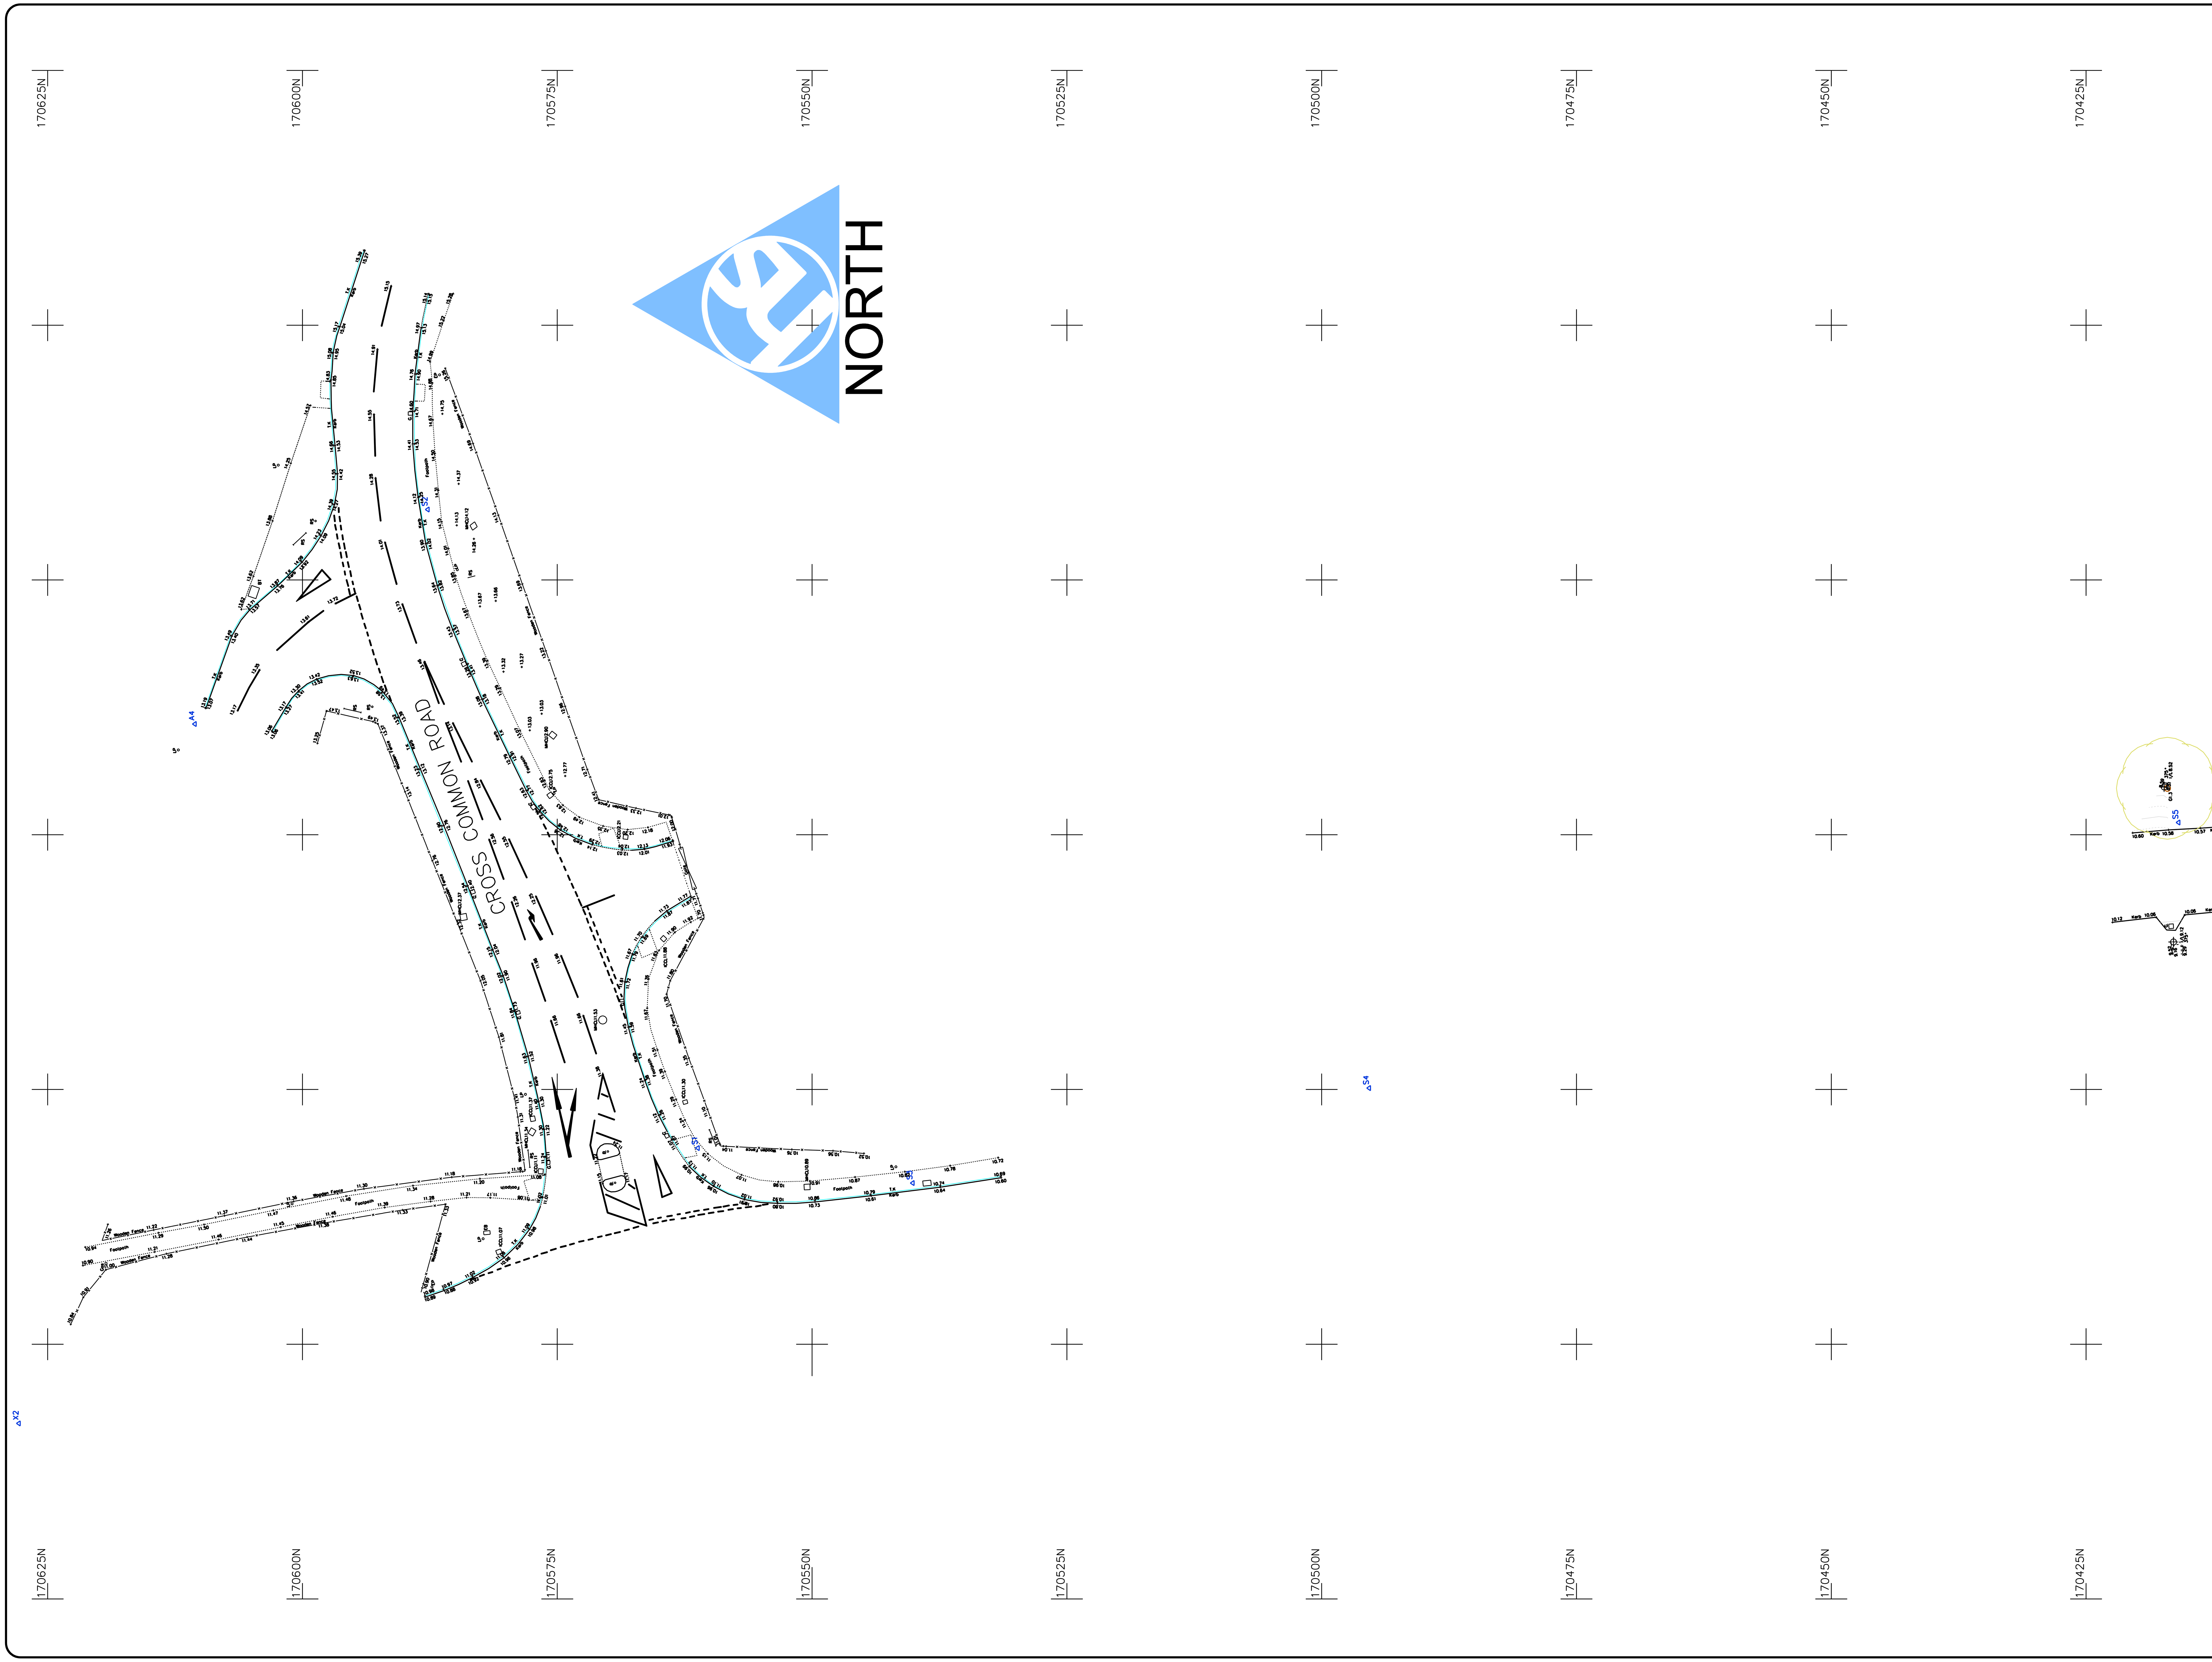

Station Schedule:

Station	Easting	Northing	Level
A4	315485.862	170610.555	13.115
S1	315444.250	170561.203	11.173
S2	315506.913	170587.697	14.196
S3	315440.818	170540.117	10.800
S4	315450.137	170495.335	10.639
S5	315476.199	170415.923	10.660
X2	315417.232	170627.818	10.623
X4	315409.777	170633.871	10.803

Notes:

Site Survey Grid & Levels Used

This drawing is copyright. It's use or reproduction without prior written permission of Healer Surveys Limited is prohibited, Rights Of Title are retained until all invoices are paid in full.

LEGEND:

	Kerb	BT	British Telecom
	Hedge	BT	British Telecom
	Surface Edge	CAT	Cable TV
	Fence	CAT	Cable TV
	Building	ER	Earth Rod
	Wall	TP	Telegraph Pole
	Embankment	LP	Lamppost
	Gate	EP	Electricity Pole
	Crash Barrier	B.	Bollard
	Foliage Extents	vp	Vent Pipe
	Tree Canopy	MHCL	Manhole
	Footpath	MHCL	Manhole
	Ditch	MHCL	Manhole
TP Stay	Stay Wire	ICCL	Inspection Chamber
	Overhead Lines	LH	Lamp Hole
	Rock Outcrop	RE	Rodding Eye
	Bus Shelter	G.	Road Gully
RS	Road Sign	E.	Electricity Cables
RS	Road Sign	W.	Water IC
NP	Road Name Plate	W	Stop Tap
Post	Fence Post	SV	Stop Valve
TL	Traffic Lights	FH	Fire Hydrant
Bin	Rubbish Bin	WM	Water Meter
TH	Trial Hole / Pit	Gas	Gas Valve
BH	Bore Hole	Mkr	Service Marker
LB	Letter Box	TCB	Telephone Box
50.0	1m. Contour & Height Label		
	Half Metre Contour		
	Tree (Spread & Girth)		
bush	Bush		
S1	Survey Station & Ref.		
+ 50.25	Spot Level & Position		

Revisions:

A	
B	
C	
D	
E	

healer surveys

Land & Hydrographic Surveyors

8 Oldfield Road, Bocam Park, Pencoed, Bridgend, CF35 5LJ

tel. 01656 865566

web. www.healersurveys.co.uk

Client: Edenstone Homes

Project: Cross Common Road, Dinas Powys

Drawing: Site Survey

Scale: 1:250

Date: 12th April 2017

Surveyed / Drawn: J.D.E.

Checked: R.E.

Dwg. No: P2635

Sheet No: 1 of 1

Sheet Size: A0

...\P2635.dwg 26/05/2017 12:23:30