THE VALE OF GLAMORGAN COUNCIL

TOWN AND COUNTRY PLANNING ACT 1990

APPROVED

SUBJECT TO COMPLIANCE WITH CONDITIONS (IF ANY)

SITE SIGNAGE SCHEDULE - ERDDS SIGNAGE

ADVERT REF	QUANTITY	SIZE (mm)	MATERIALS	COLOUR	HEIGHT (mm) ABOVE GROUND	EXTENT (mm) OF PROJECTION	HEIGHT (mm) OF TEXT	ILLUMINATION
GATEWAY	1 (1 No existing relocated)	4250W x 200D x 3200H	PPC Aluminium Gateway Sign in RAL 6015 and Timber effect, with internally illuminated "Drive Thru" & "Open 24 Hours' to front elevation.	Khaki, Timber, Yellow & White	3200	2800 to underside of height restrictor	N/A	Static - Max. 600cd/m²
TOTEM.3 (PRE-SALE BOARD OPTIONS)	4 (1No new, 3No existing relocated)	800W x 150D x 2400H	Khaki Green PPC aluminium panels with options for 1no. / 2no. & 3no. internally illuminated POS sign. Signs to be single sides and non-rotating.	Khaki & Grey	2400	N/A	N/A	Static - Max. 600cd/m²
COD & CANOPY	2 (1No new, 1No existing relocated)	COD - 530W x 200D x 1570H approx. CANOPY - 2390W x 3500 x 3000H	COD - PPC Alu customer order display unit including speaker point and colour monitor display. CANOPY - Khaki Green Alu and acrylic canopy.	Khaki Green PPC Alu & Acrylic	COD - 1570 CANOPY - 3000	3500	N/A	Monitor Illuminated Only
TOTEM 4 (TWO BAY TRIPLE)	2 (2No existing relocated)	2740W x 222D x 2510H	Rotating Two Bay Triple Unit. Timber effect aluminium panels with internally illuminated twin rotating POS sign.	Timber effect Alu	2510	N/A	N/A	Static - Max. 600cd/m²
WELCOME / GOODBYE DIRECTIONAL SIGN	2 (2No existing relocated)	600W x 120D x 2100H	Khaki Green PPC aluminium panels with directional entrance arrow.	Khaki, White & Grey	2100	N/A	N/A	Static - Max. 600cd/m²
SIDE BY SIDE DIRECTIONAL	1 (1No new)	1300W x 2450H	Any Lane, Any Time directional sign. Khaki Green/White PPC aluminium directional panels	Khaki & White	2450	N/A	N/A	N/A
ERDDS BANNER	2 (1No new, 1No existing relocated)	4820W x 150D x2060H	Post Mounted Banner Unit. Khaki aluminium side panels with perforated metal "McDonald's" text sign.	PPC Alu	2060	N/A	N/A	N/A

ROOF SIGNAGE SCHEDULE

ADVERT REF	QUANTITY	SIZE (mm)	MATERIALS	COLOUR	HEIGHT (mm) ABOVE GROUND	EXTENT (mm) OF PROJECTION	HEIGHT (mm) OF TEXT	ILLUMINATION
GOLDEN ARCH (Sign 19)	4 (4no existing retained)	1029W x 100D x 900H	Yellow acrylic "Golden Arch" symbol roof mounted signage.	Yellow	3600	N/A	900	Static - Max. 600cd/m²
ARCH PANEL with DRIVE	2 (2No existing retained)	1950W x 100D x 1380H	Cladding panel to have painted dark green matt rectangle/aluminium panel with yellow acrylic arch and applied black vinyl 'Drive' letters.	Yellow	3400	N/A	905 & 350	Static - Max. 600cd/m²
McDONALDS's TEXT (Sign 5)	4 (4No existing retained)	5450W x 100D x 606H	White acrylic "McDonald's" text roof mounted signage.	White	4200	N/A	606	Static - Max. 600cd/m²

CAR PARK CAPACITY

	Existing	Proposed
Parking Bays	34	36
Grill Bays	2	2
Accessible Bays	2	2
Staff Parking	0	0
Total no. of bays	38	40

SCHEDULE OF AREAS

Existing site application area (ha)	0.334
Existing building (GEA / m²) (Excluding Corral & Freezer/Chiller)	375
Proposed site application area (ha)	0.334
Proposed building (GEA / m²) (Excluding Corral & Freezer/Chiller)	379

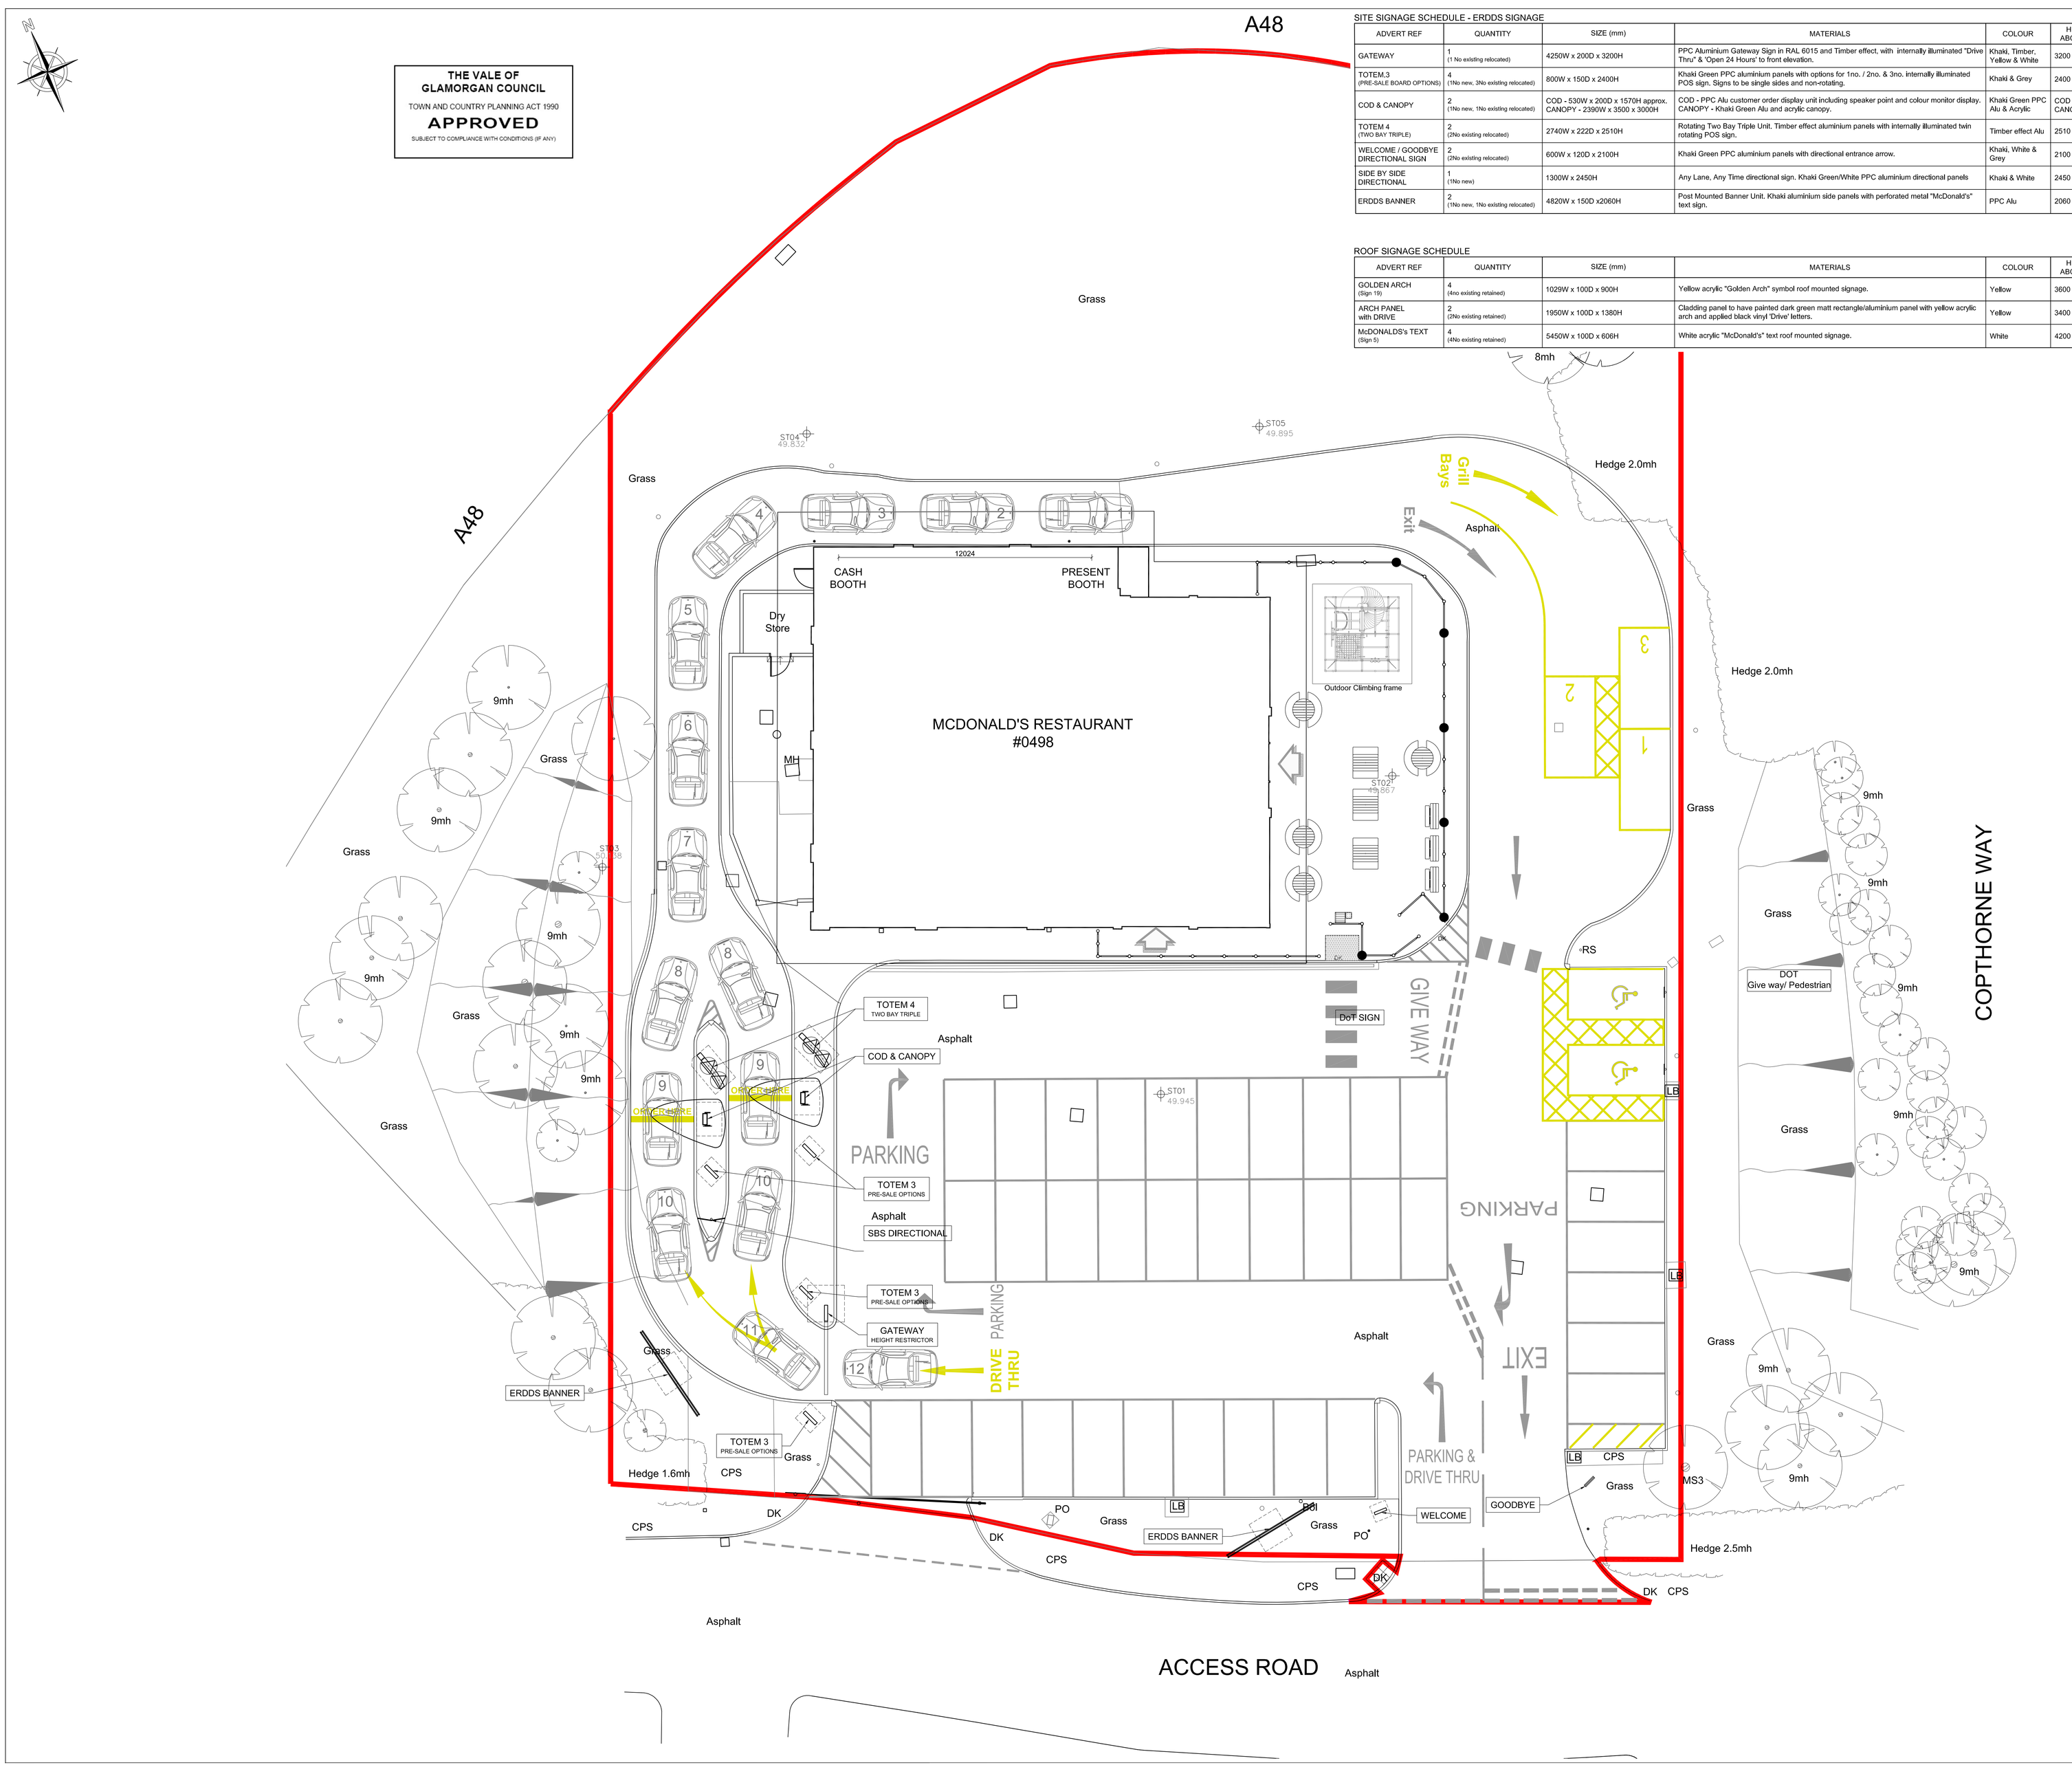

Do not scale from this drawing
The Contractor is to check all dimensions on site and report discrepancies to the designer.
All rights described in Chapter IV of the Copyright, Designs and Patents Act 1988 have been generally asserted

A	03/09/2014	Drawn: PJA	Check: -

Red Line amended around Car Park Entry

ASK
Architecture ~ Design ~ Project Management
Leisure | Retail | Commercial | Brands
Haywood House, Hydra Business Park, Nether Lane, Ecclesfield, Sheffield, S35 9ZX
Web: www.askdpm.co.uk Tel: 0114 245 8775

drawn: - check: -

PROJECT

McDonalds #0498
Valegate Retail Park,
Culverhouse Cross, CF5 6EH

DRAWING

Proposed Advertisement Plan

SCALE	DATE
1:100 @ A0	28/08/2014

REF	NUMBER	REV
1062	08	A

0 5.0 10.0
Metres