Ordnance Survey base mapping supplied by Welsh Government 2016, © Crown copyright and database rights [2016] Ordnance Survey

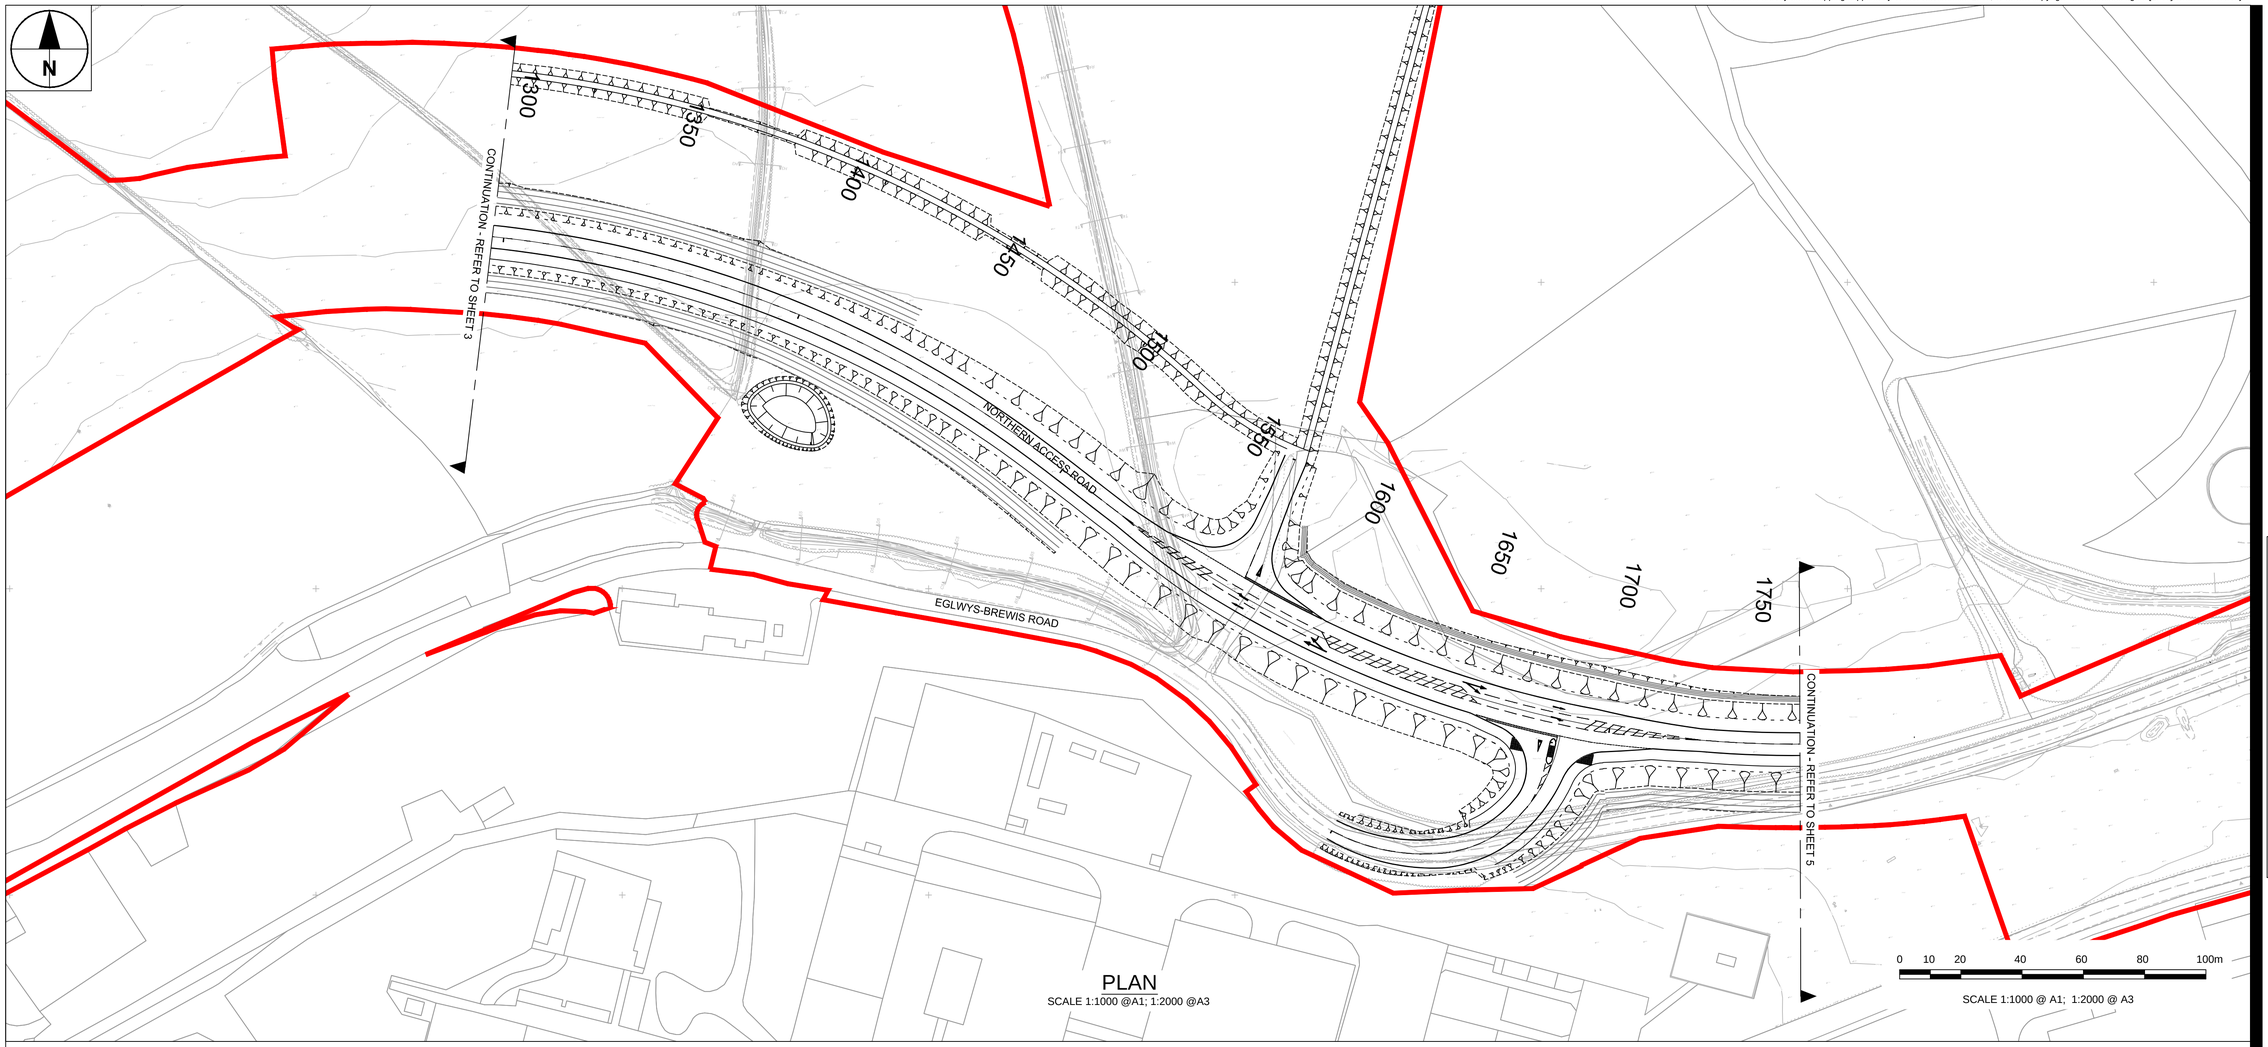

PLAN

SCALE 1:1000 @A1; 1:2000 @A3

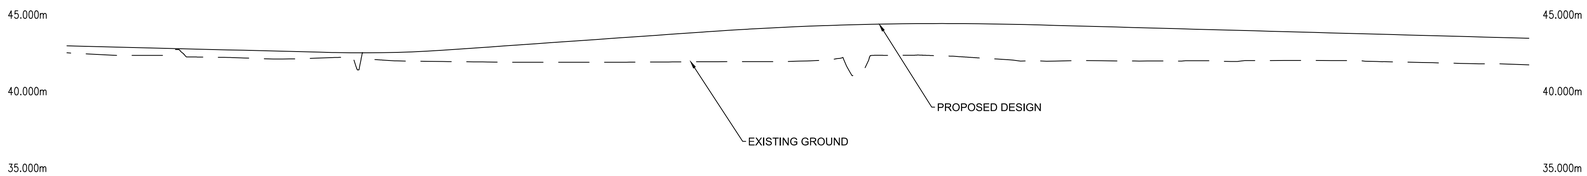

Level Datum +31.000

| | | |