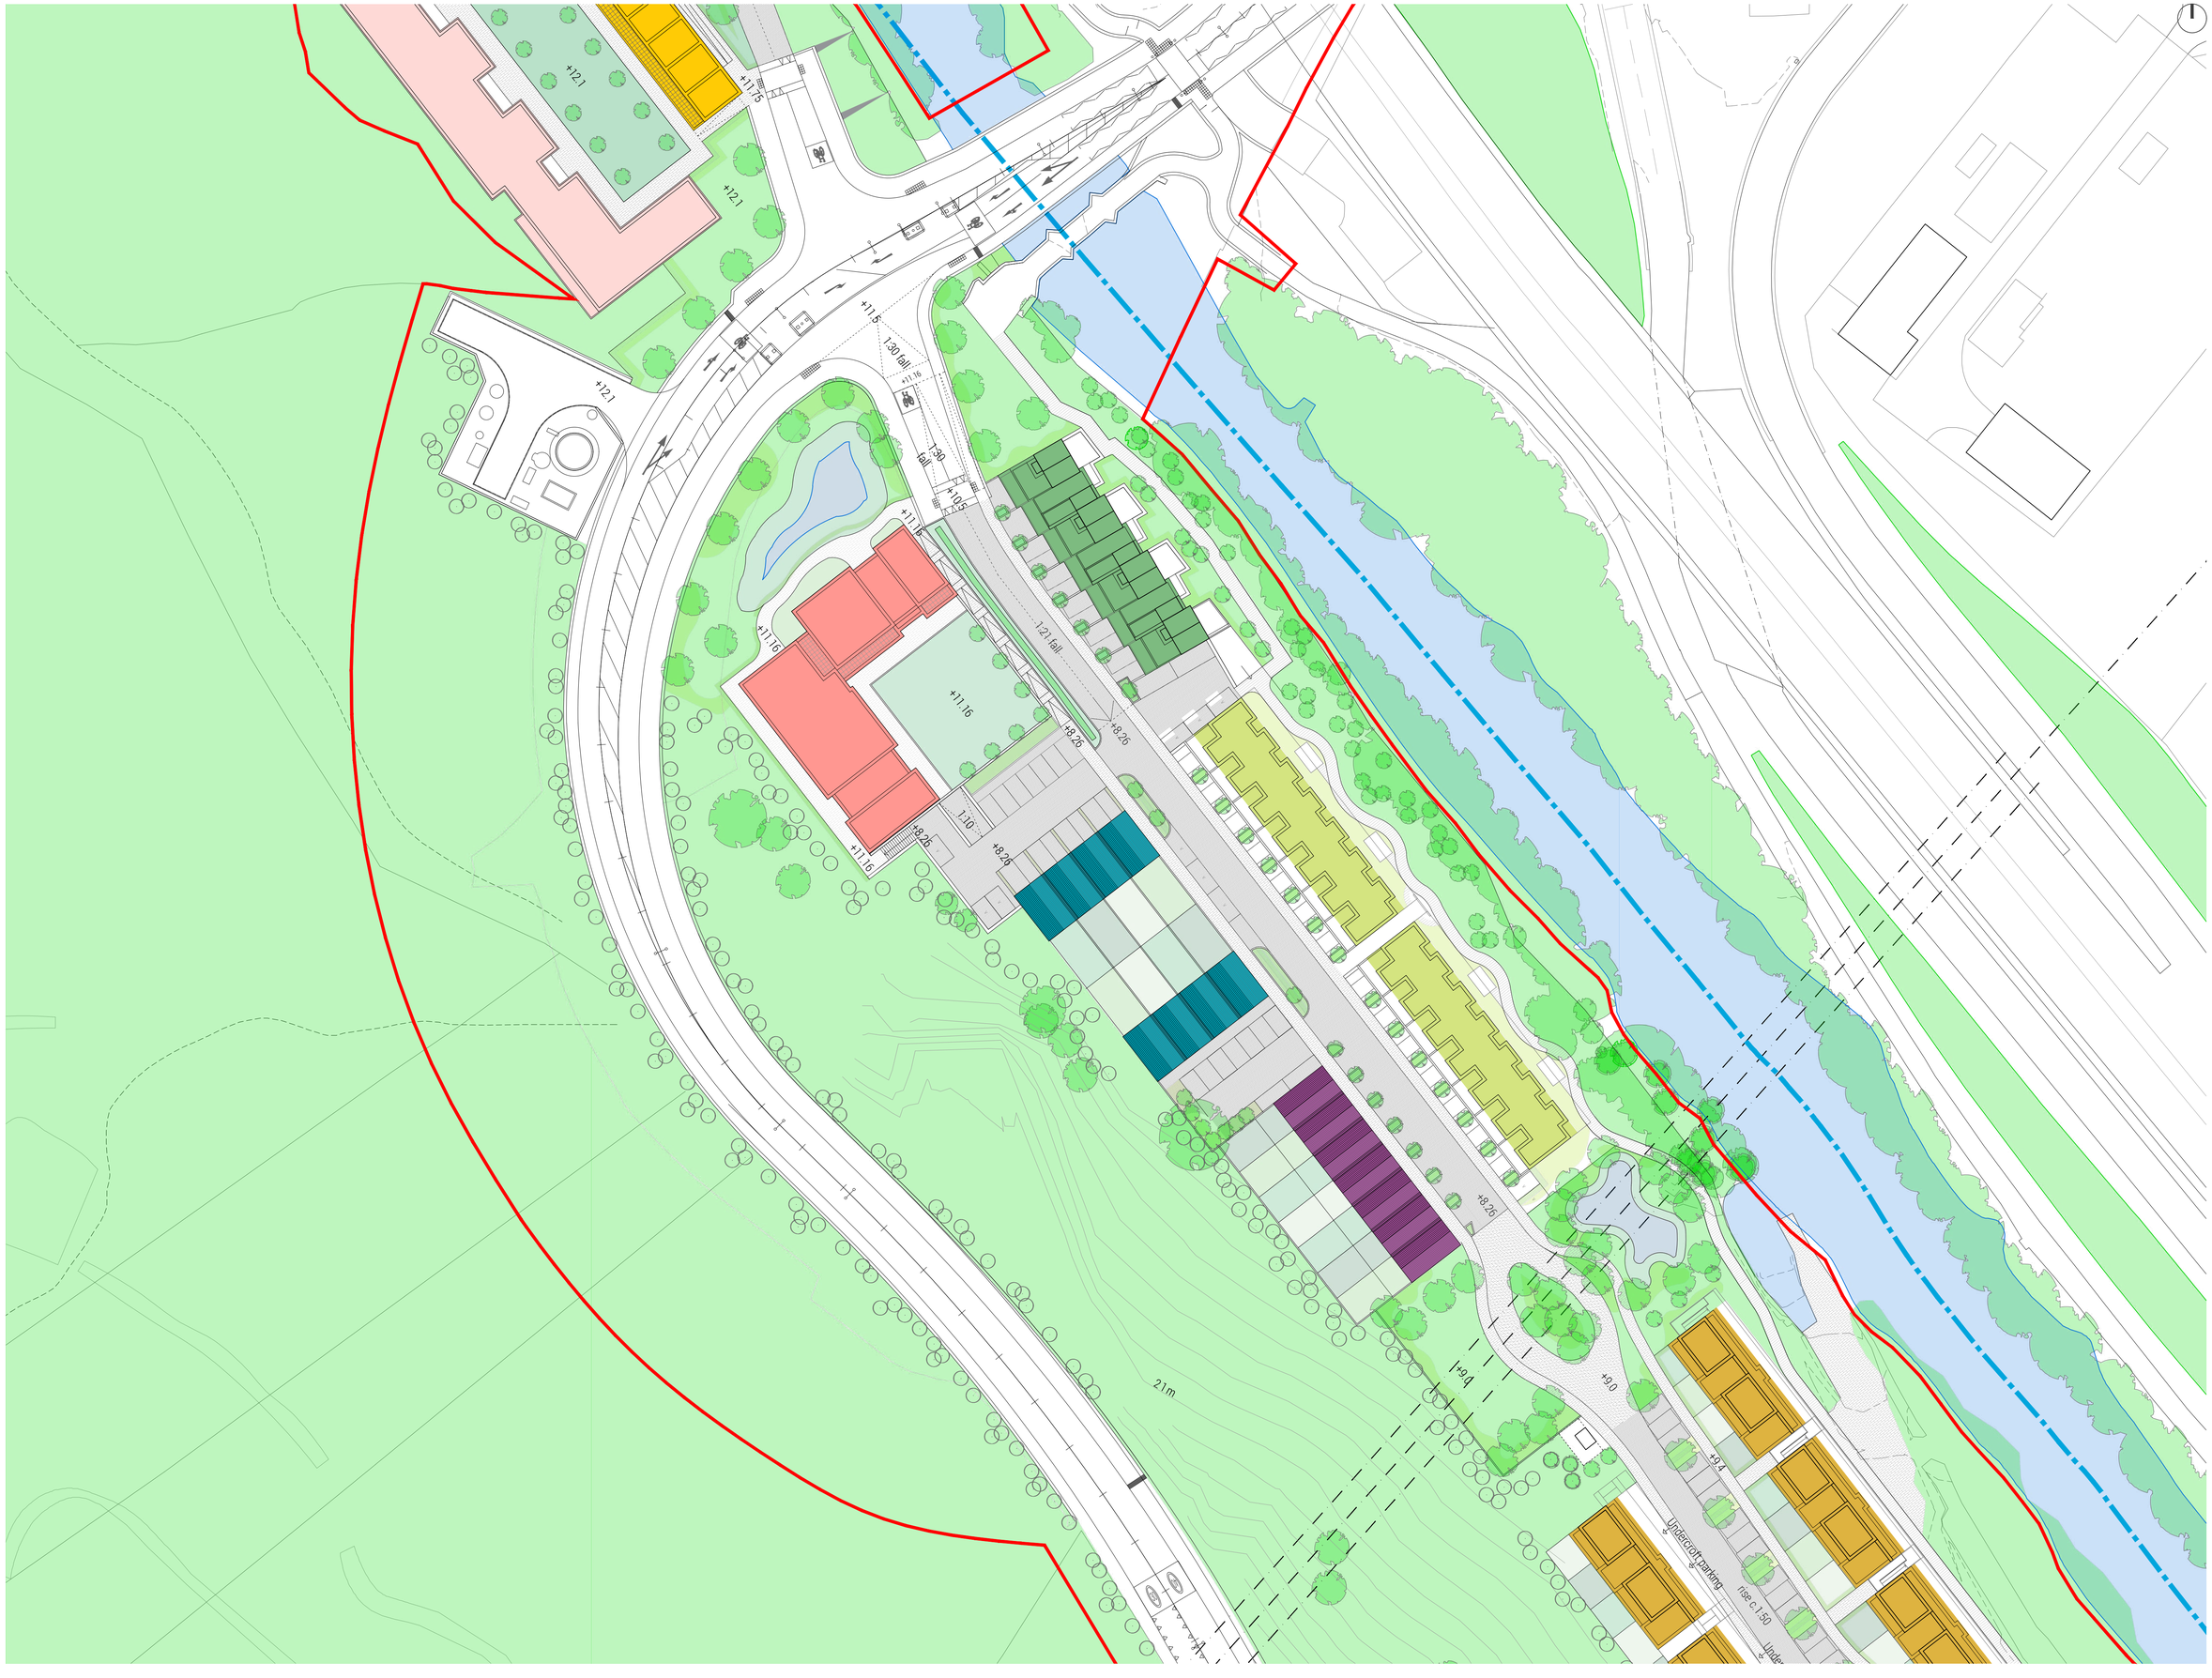

DWELLING MIX + GIFA

AREA 02

BLOCK C

31no. 2B 4P apartments.
Dwelling size average: 70m2

BLOCK D

28no. 2B 4P duplex
(Duplex Dwelling Types 1 + 2)
Dwelling size average: 94m2

HOUSE TYPE A

7no. 3B 5P houses
Dwelling size average: 125m2

HOUSE TYPE C

8no. 3B 5P houses
Dwelling size average: 96m2

HOUSE TYPE E

7no. 3B 5P houses
Dwelling size average: 178m2

A 10.09.2020 GE
LEVELS UPDATED TO NORTHERN PLATEAU
B 28.09.2020
PLANNING ISSUE
C 02.12.2022 JAS
REVISED PLANNING ISSUE

REVISIONS ↑

PLANNING

1844/S.106C

LECKWITH QUAY

AREA 02: RIVERSIDE

PROPOSED SITE
BLOCK PLAN

1:500@A1 DEC 22

LOYN + CO
ARCHITECTS

02920 711432 | architecture@loyn.co.uk
88 Glebe Street Penarth CF64 1EF | loyn.co.uk
Copyright Loyn+Co Architects | Do not scale