DO NOT SCALE

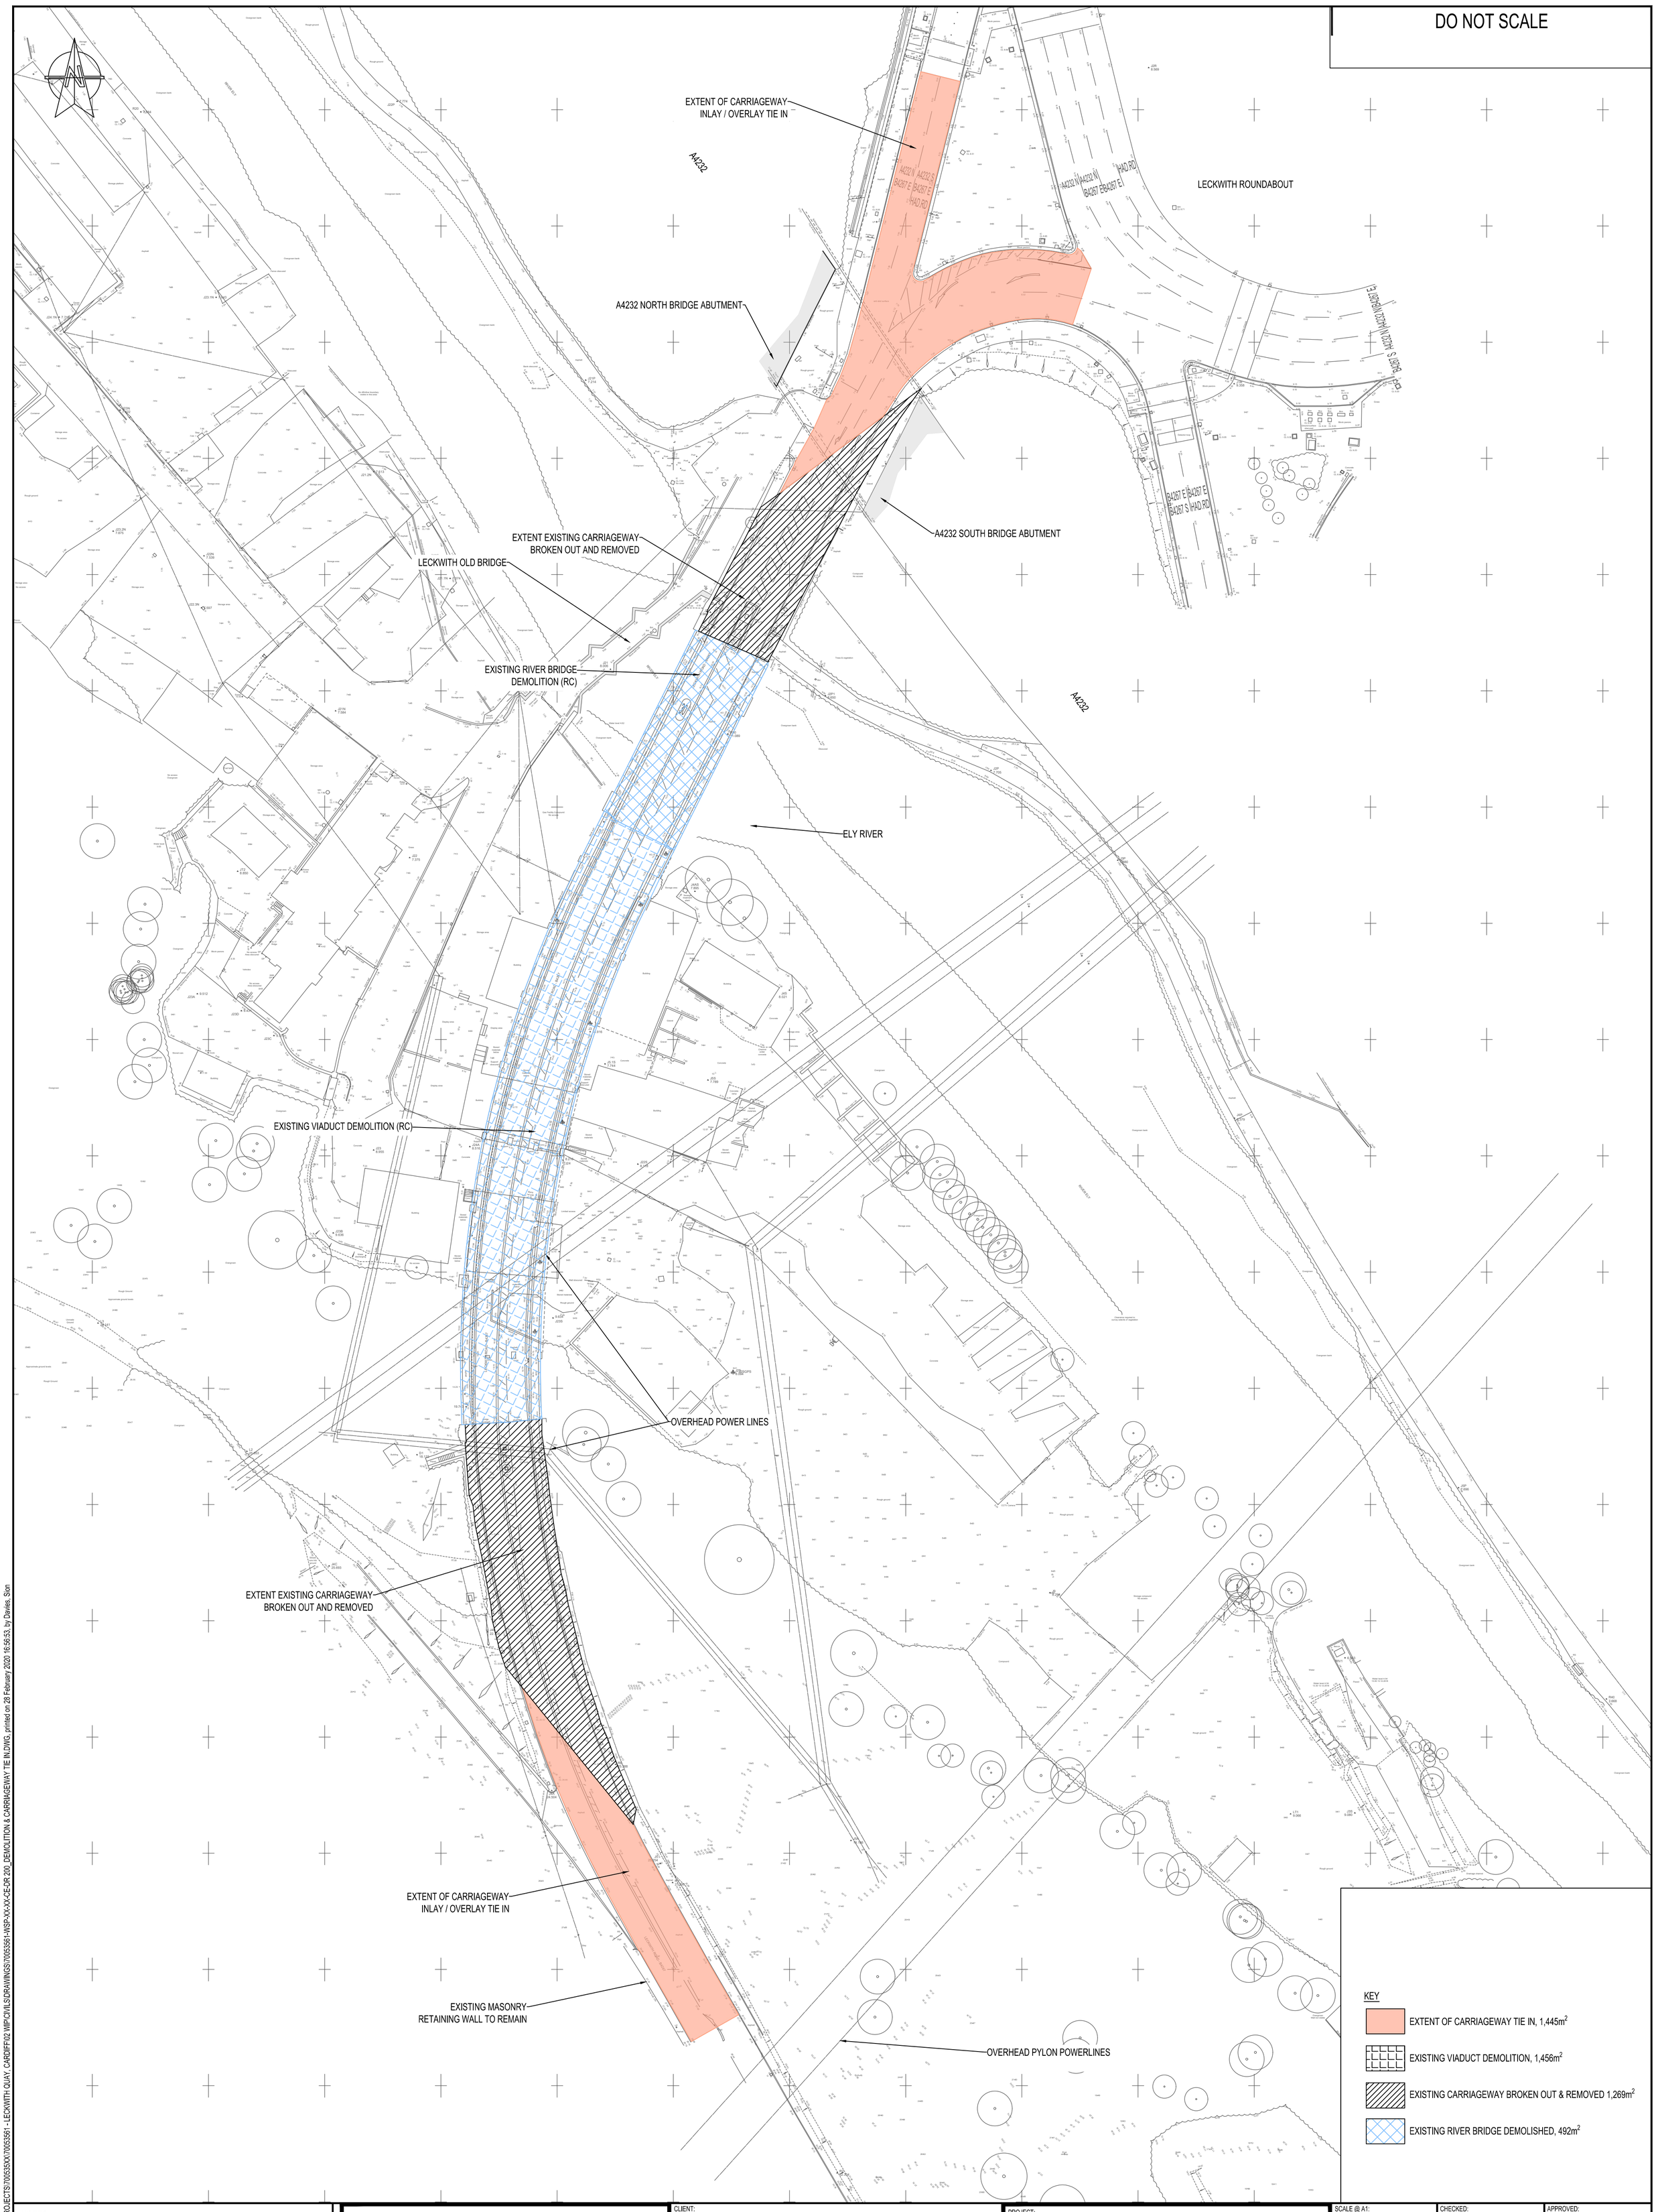

NOTES
1. DO NOT SCALE FROM THIS DRAWING, USE FIGURED DIMENSIONS ONLY.
2. ALL LEVELS ARE IN METRES ABOVE ORDNANCE DATUM (AOD)
3. ALL DIMENSIONS ARE IN METRES UNLESS OTHERWISE STATED.
4. THIS DRAWING IS FOR PLANNING PURPOSES ONLY AND IS SUBJECT TO DETAILED DESIGN
5. HIGHWAY GEOMETRY & DESIGN IS SUBJECT TO TECHNICAL APPROVAL OF THE ADOPTING HIGHWAY AUTHORITIES

DRAWING STATUS: FOR PLANNING

1 Capital Quarter
Tyndall St
Cardiff
CF10 4BZ, UK

T+ 44 (0) 292 076 9200
wsp.com

CLIENT:	PHILIP WORTHING
PROJECT:	LECKWITH QUAY
ARCHITECT:	LOYN ARCHITECTS
TITLE:	B4267 LECKWITH ROAD HIGHWAY IMPROVEMENTS DEMOLITION / CARRIAGEWAY TIE IN

SCALE @ A1:	CHECKED:		APPROVED:
1:500	SID		GW
PROJECT No:	DESIGNED:	DRAWN:	DATE:
70053561	SID	GS	OCTOBER 19

DRAWING No:	REV:
70053561-WSP-XX-XX-CR-DE-200	-

© WSP UK Ltd

File name \\UK.WSPGROUP.COM\CENTRAL DATA\PROJECTS\70053XX\70053561 - LECKWITH QUAY, CARDIFF\02 WIP\CIVILS\DRAWINGS\70053561-WSP-XX-XX-CE-DR 200_DEMOLITION & CARRIAGEWAY TIE IN.DWG, printed on 28 February 2020 16:56:53, by Davies, Sion