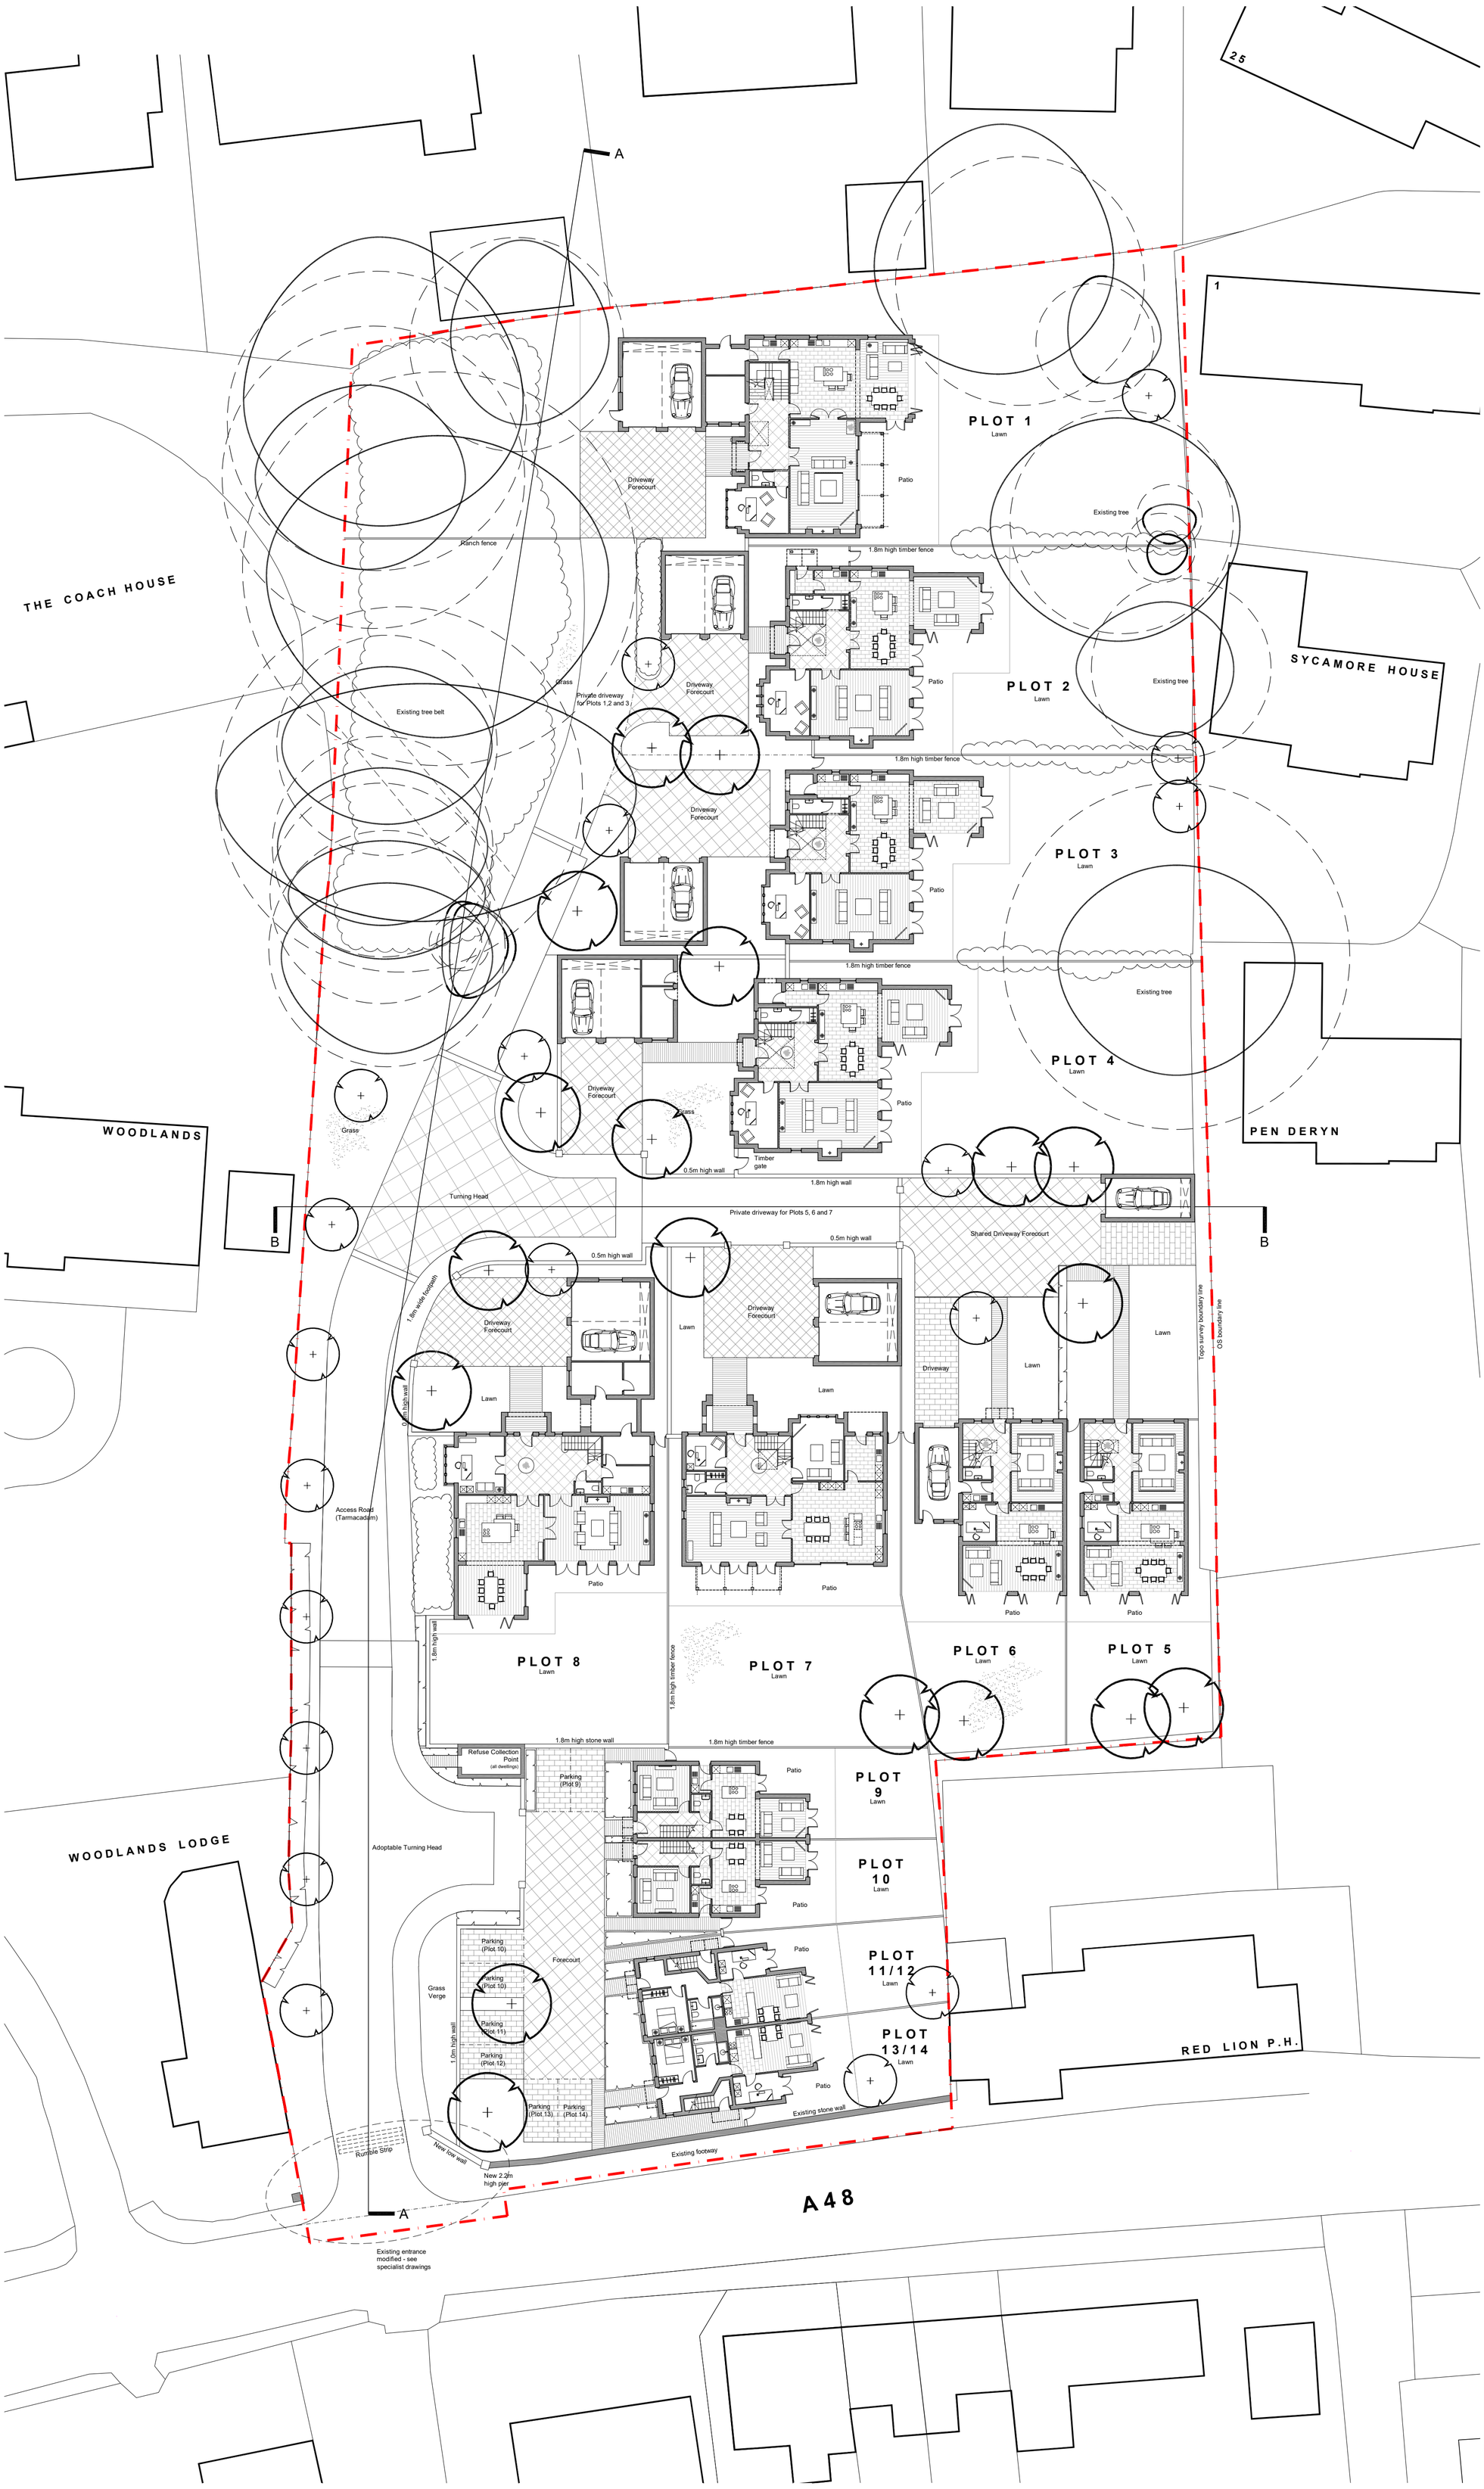

C. W. ARCHITECTS Ltd
Grosvenor House, 8 Park Grove, Cardiff CF10 3BN
Tel : +44 (0)2920 223123 Fax : +44 (0)2920 388367 E-Mail office@cwarchitects.co.uk

Project Name :	Bolston House, Bonvilston
Project Ref :	SP612

Drawing Title :	Proposed Site Plan	Scale :
Drawing Number :	P02	1:250 @ A1

Revision: PLANNING	Drawn by: rb	Date: Nov 2021