Ordnance Survey base mapping supplied by Welsh Government 2019, © Crown copyright and database rights [2019] Ordnance Survey

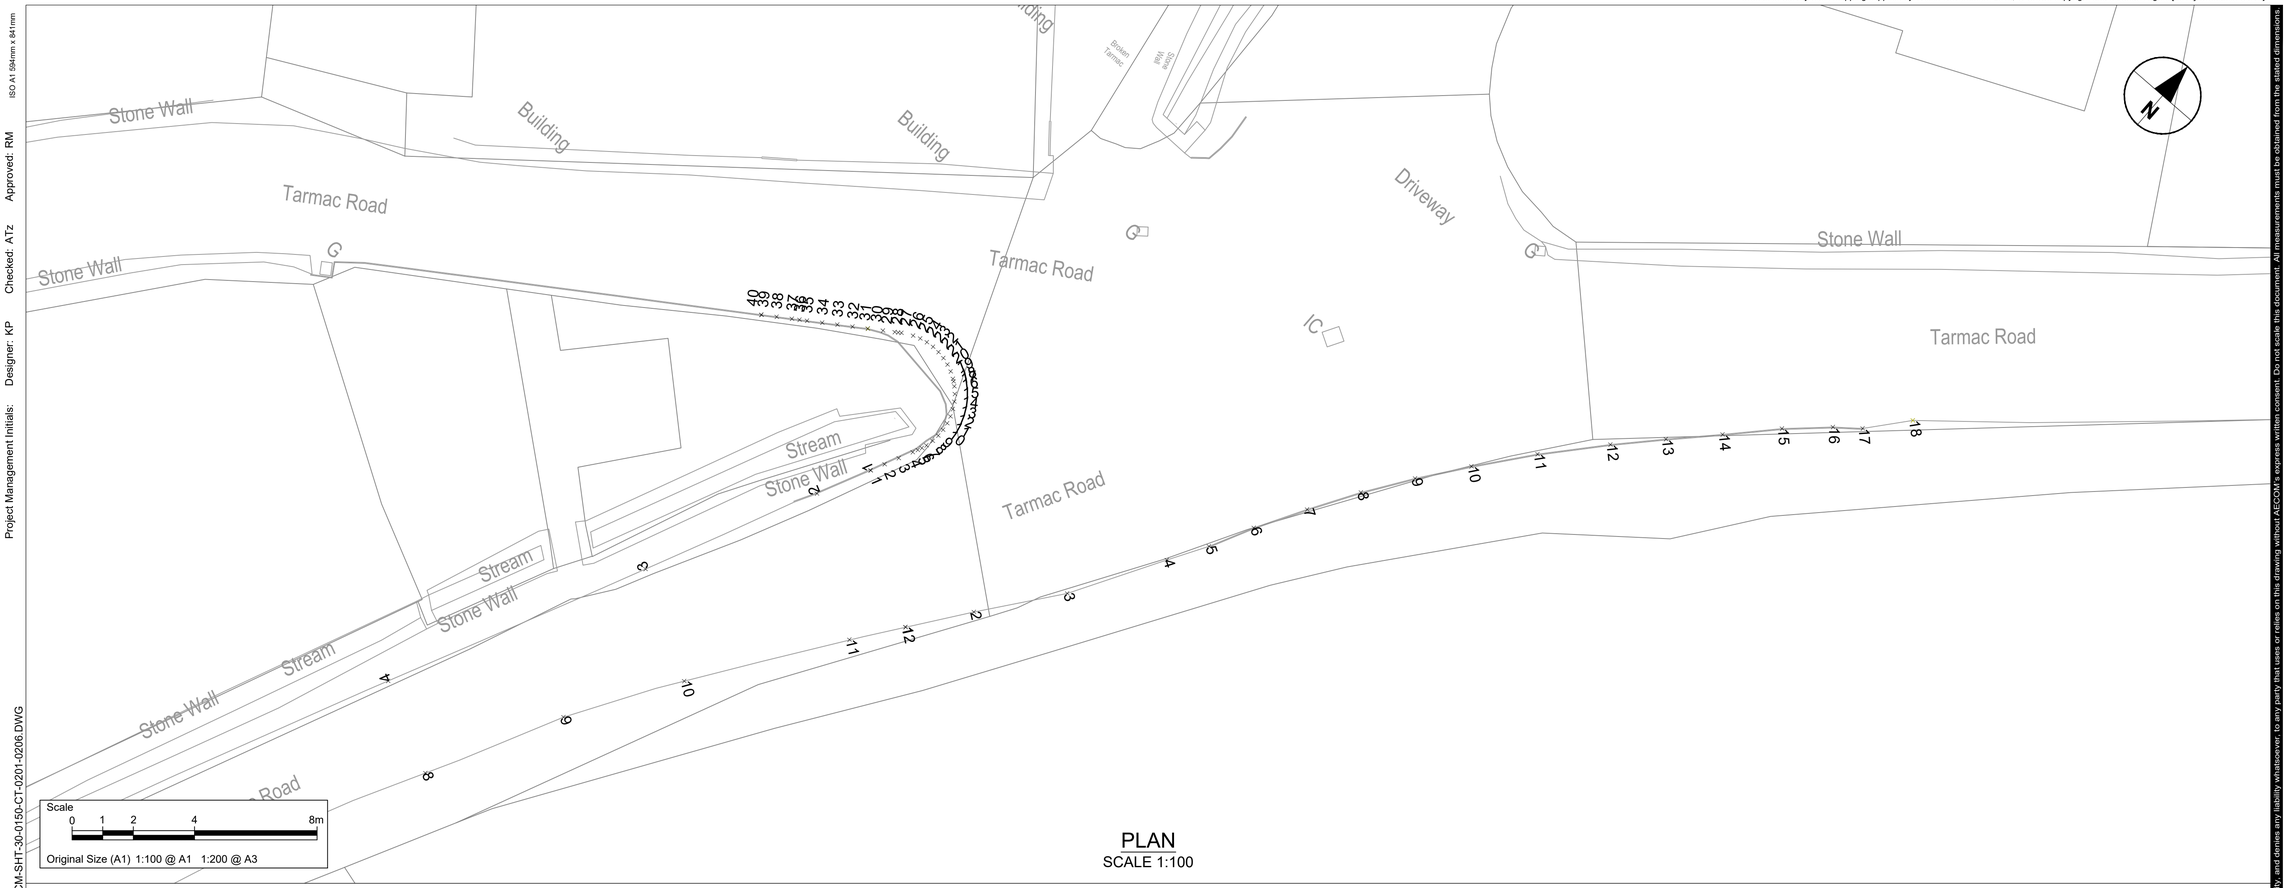

PLAN
SCALE 1:100

| | RAMP | | | | | | | | | | | | | | | | | | CORNER RADII | | | | | | | | | | | | | | | | | |